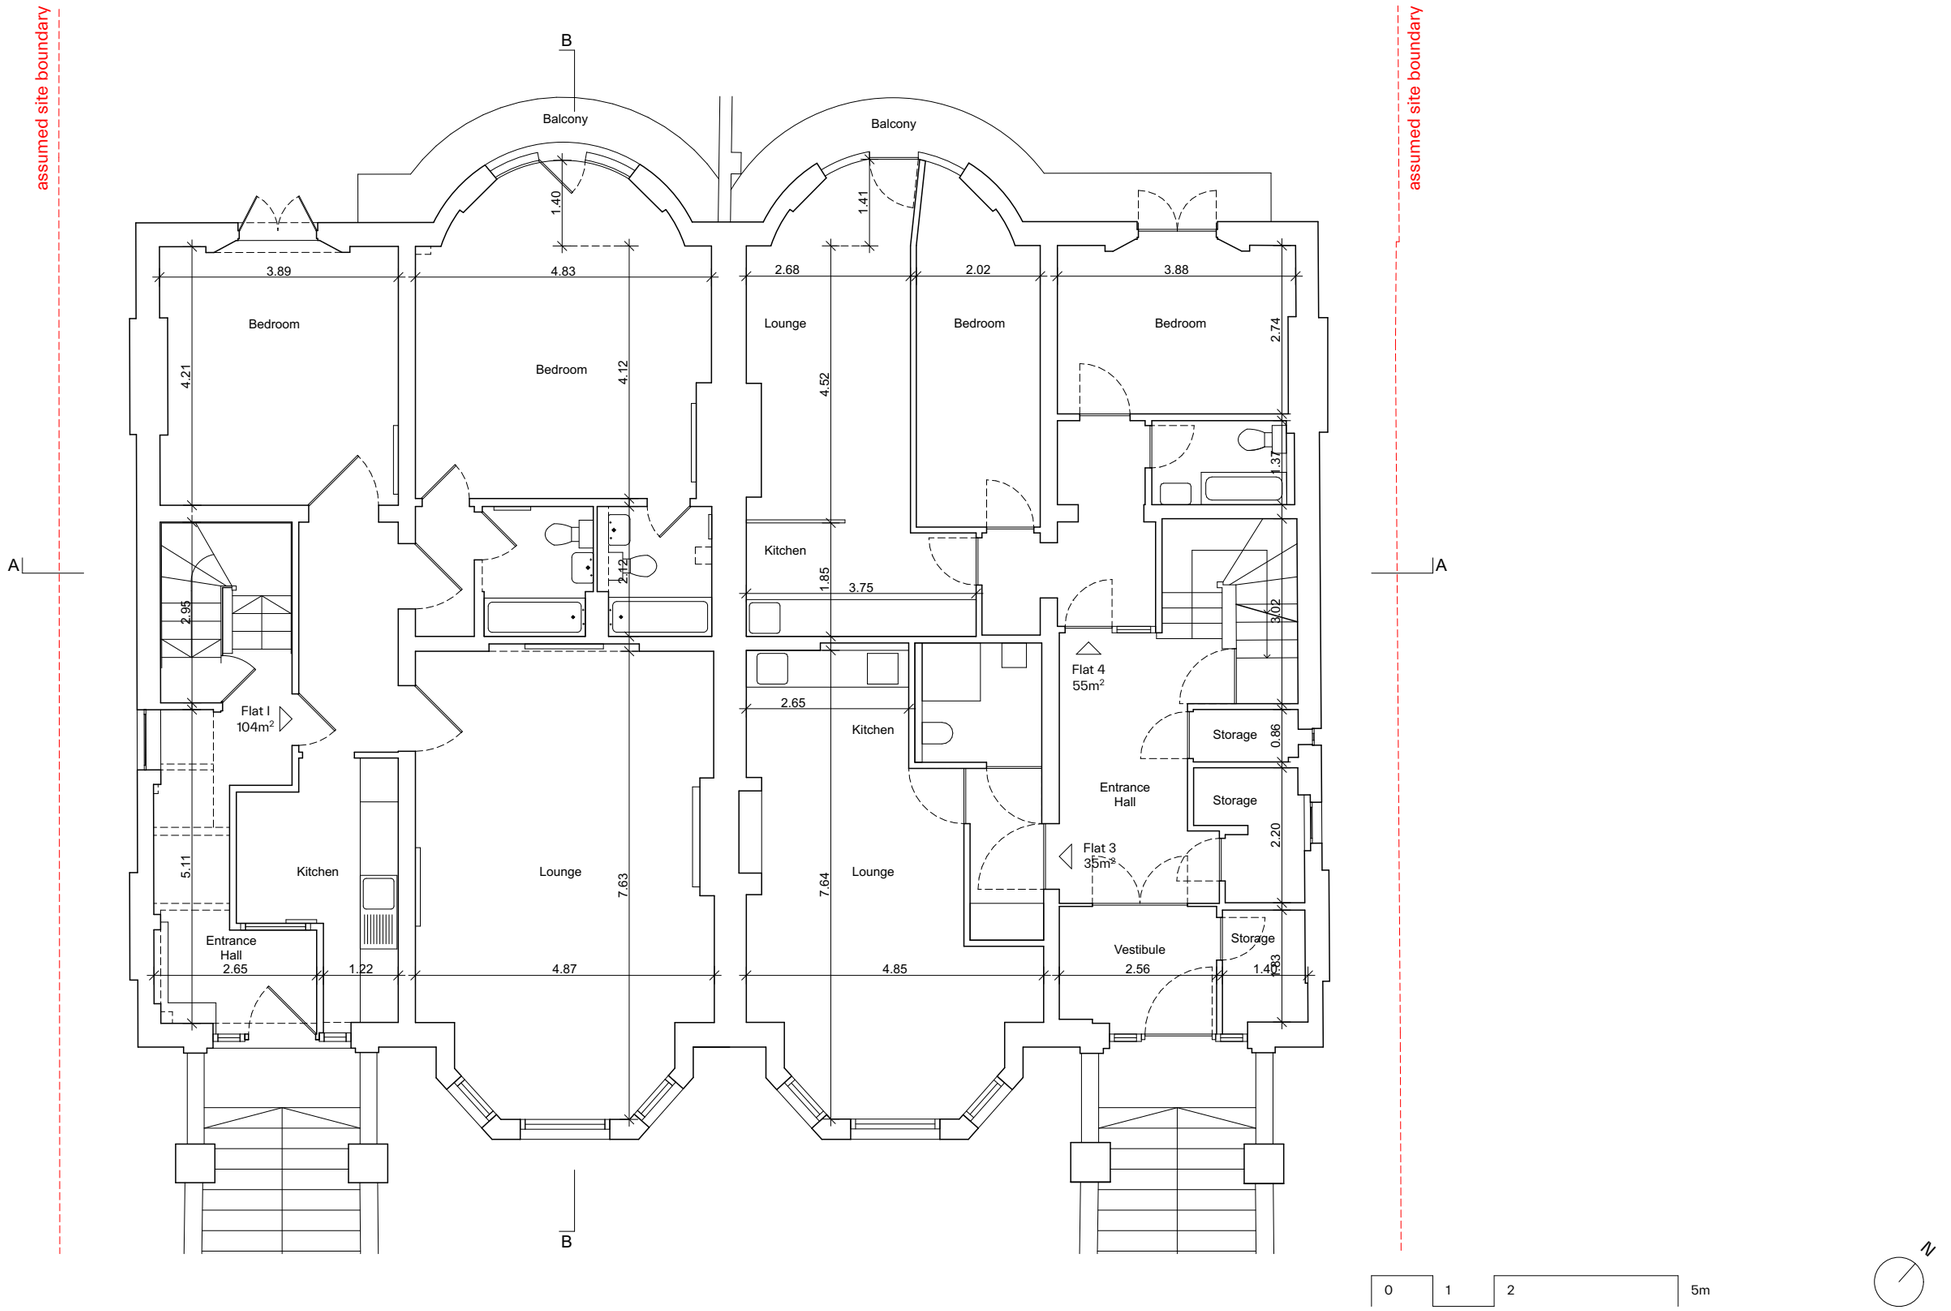

PINZAUER

44 GREAT RUSSELL STREET
LONDON WC1B 3PA
WWW.PINZAUER.COM

Revision	Date	Description	Drawn	Check

Project
5–7 Adamson Road

Project number
007

Client
Private

Drawing name
Upper ground floor plan

Drawing number
05

Date	**20/05/2021**
Scale / Format	**1:100 at A3 /**
Drawn / Checked	**RC / GB**
Approved	**GB**
CAD Reference	**007_PL_200.pln**

Issue
R00
PLANNING