Do not scale this drawing
All dimensions to be checked on site prior to fabrication
Any discrepancies between drawings and specification to be reported to the Architect
Any discrepancies between drawings and specification to be reported to the Architect
All contractors to be responsible for checking dimensions on site prior to fabrication

Key Plan

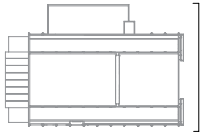

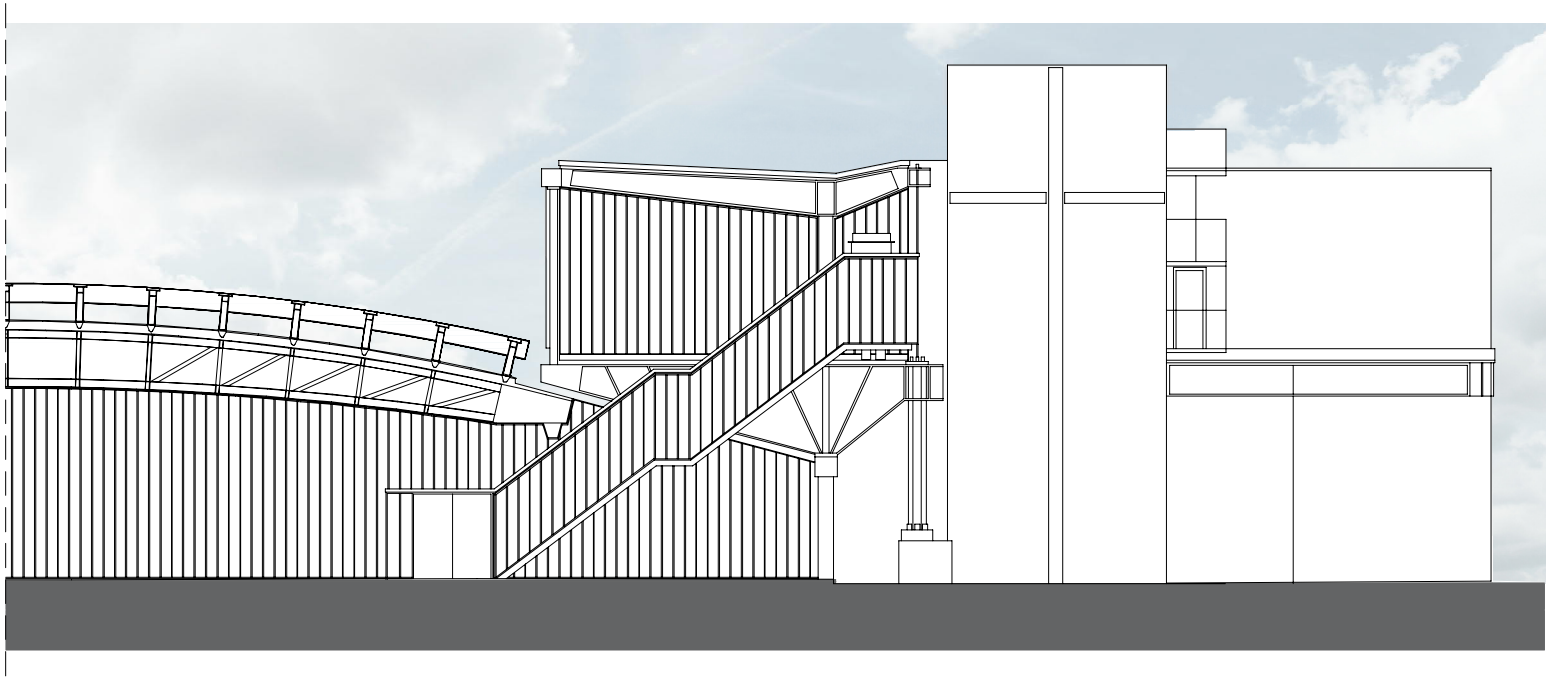

EXISTING ELEVATION TO CAMDEN STREET

Scale 1:50

REV	DATE	NOTES	INIT
-	25/05/21	First issue	UM

PLANNING

STEVE RITCHIE PARTNERSHIP Limited
28 - 29b Foley Street, Fitzrovia, London, W1W 7TL
t. 0207 631 5600 e. info@steveritchiepartnership.co.uk
w. www.steveritchiepartnership.co.uk

job title
SSL FOOD LAB, CAMDEN TOWN

drawing title / purpose
EXISTING ELEVATION

drawn by	checked	scale	status
CW	UM	1:50 @ A0	PLANNING

project	drawing no	revision
20051	01 AP 0020 001	-

client
Sainsbury's
33 HOLBORN, LONDON, EC1N 2HT, ENGLAND. T. 0207 695 6000

© 2019 Steve Ritchie Partnership Limited

PLANNING