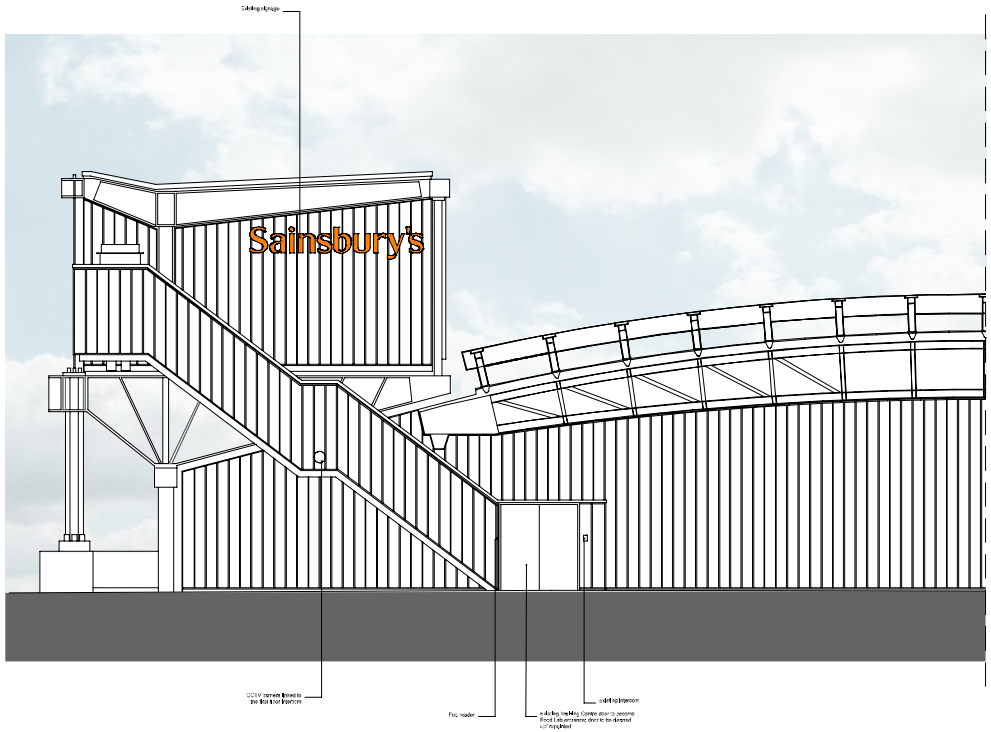

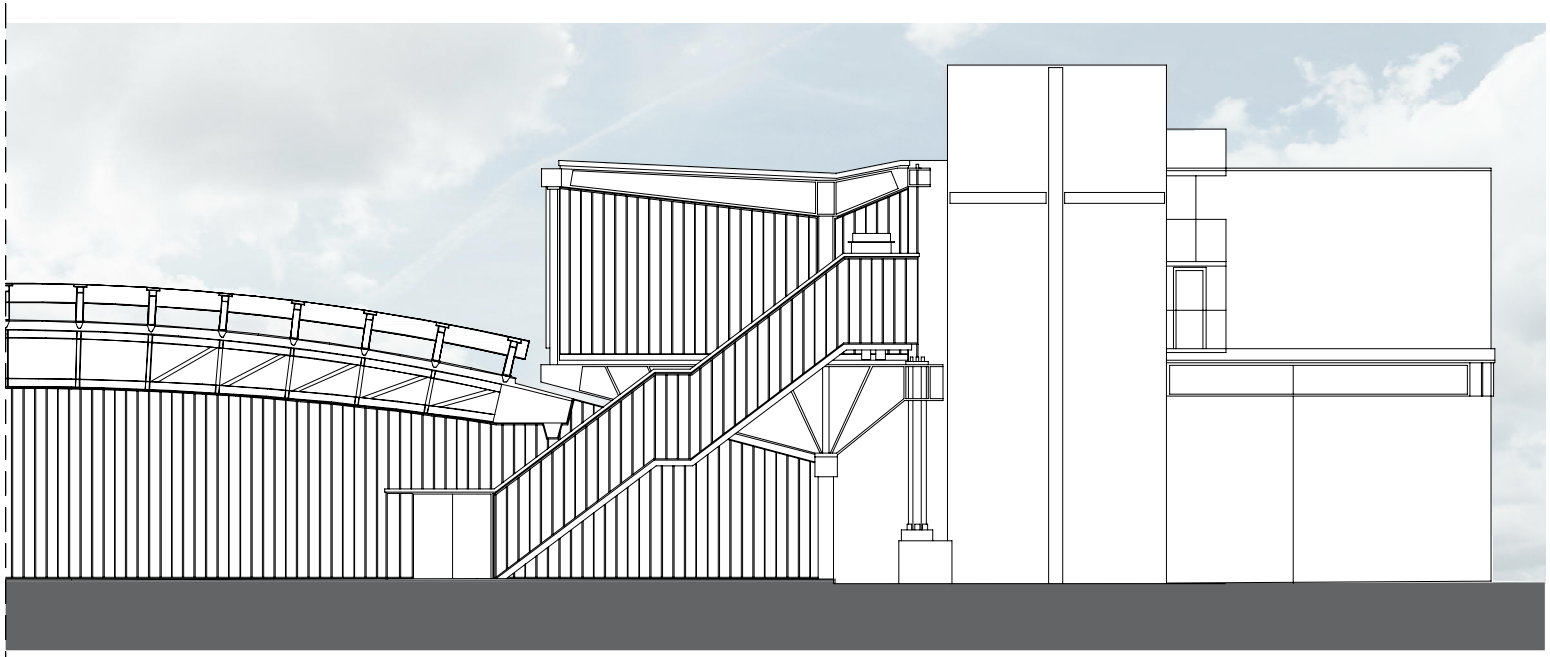

Key Plan

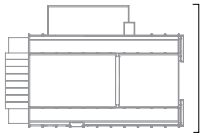

PLANNING

PROPOSED ELEVATION TO CAMDEN STREET

PLANNING

STEVE RITCHIE PARTNERSHIP Limited

SSL FOOD LAB, CAMDEN TOWN

PROPOSED ELEVATION

drawn by	checked	scale	status
GW	UM	1:50 @ A0	PLANNING

project	drawing no	revision
20051	01 AP 0020 002	-

client: Sainsbury's

© 2019 Steve Ritchie Partnership Limited