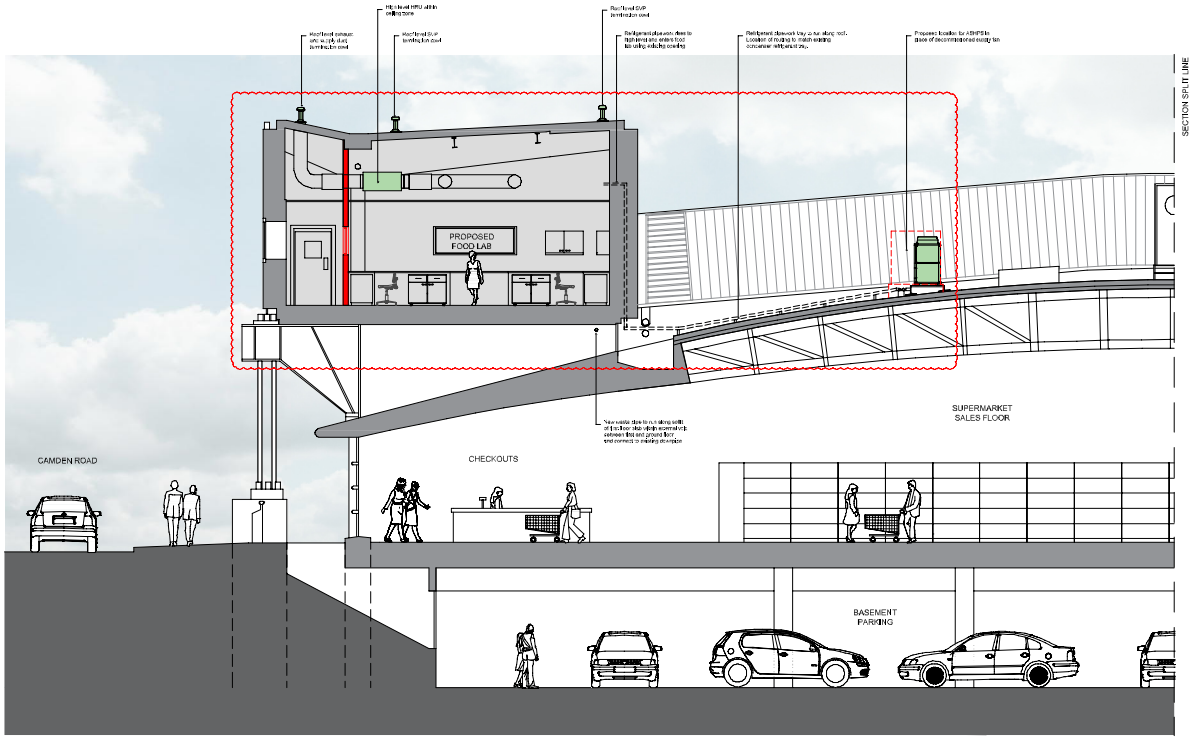

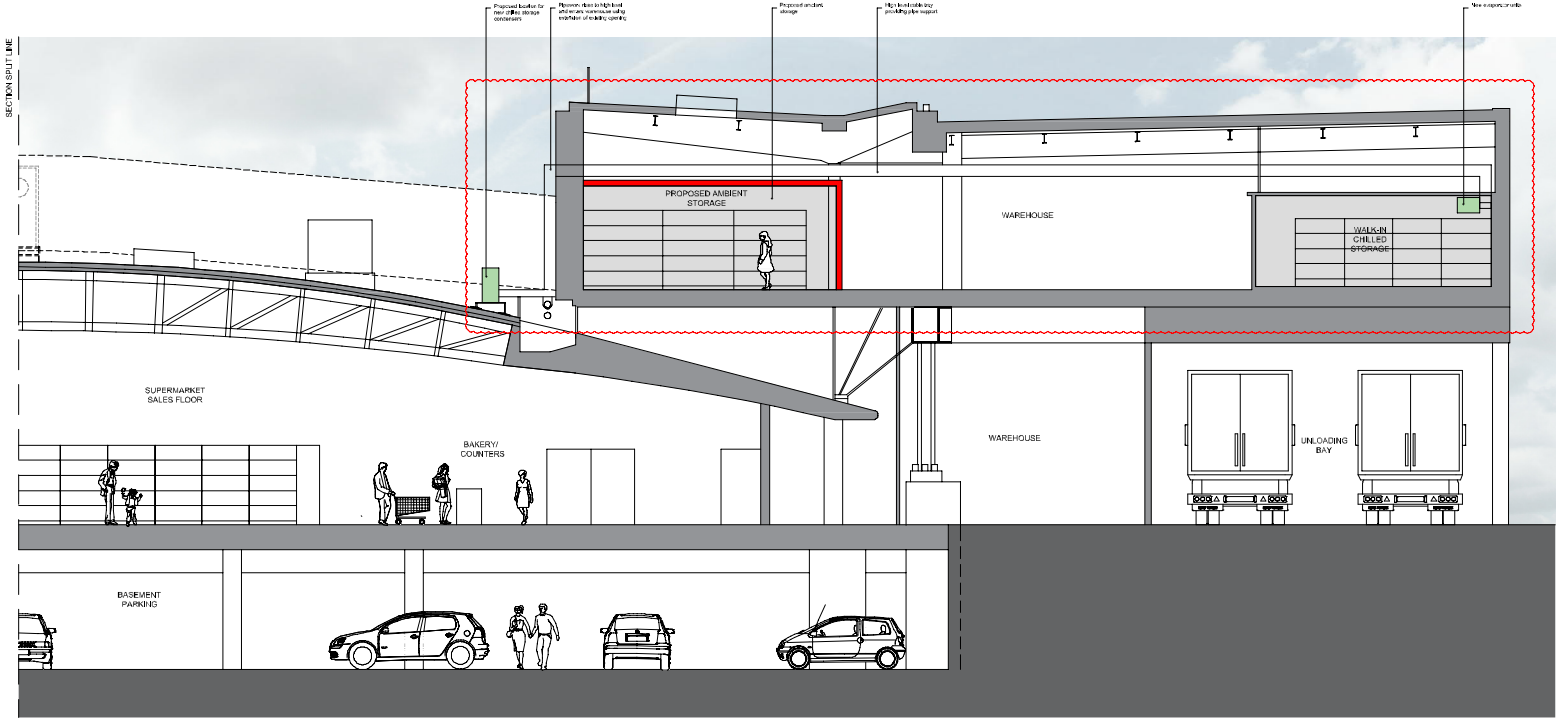

PROPOSED CROSS SECTION AA

PLANNING

Key Plan

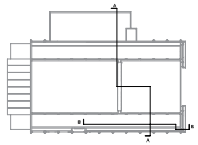

Key/ Legend

- Proposed walls
- Scope of Works
- New Plans
- Elements of prefigs

REV	DATE	NOTES	INT
-	25/05/21	Kitchen	UM

PLANNING

STEVE RITCHIE PARTNERSHIP Limited

SSL FOOD LAB, CAMDEN TOWN

PROPOSED CROSS SECTION AA

drawn by	checked	scale	status
CW	UM	1:50 @ A0	PLANNING

project	drawing no	revision
20051	01 AP 0030 101	-

client: Sainsbury's

SAINSBURY'S LONDON, EC1M 2HT, ENGLAND. T. 0207 695 5000

© 2019 Steve Ritchie Partnership Limited

Key Plan

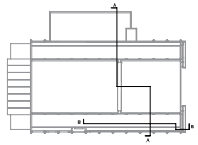

Key/ Legend

- Proposed walls
- Scope of Works
- New Plant
- Elements of change

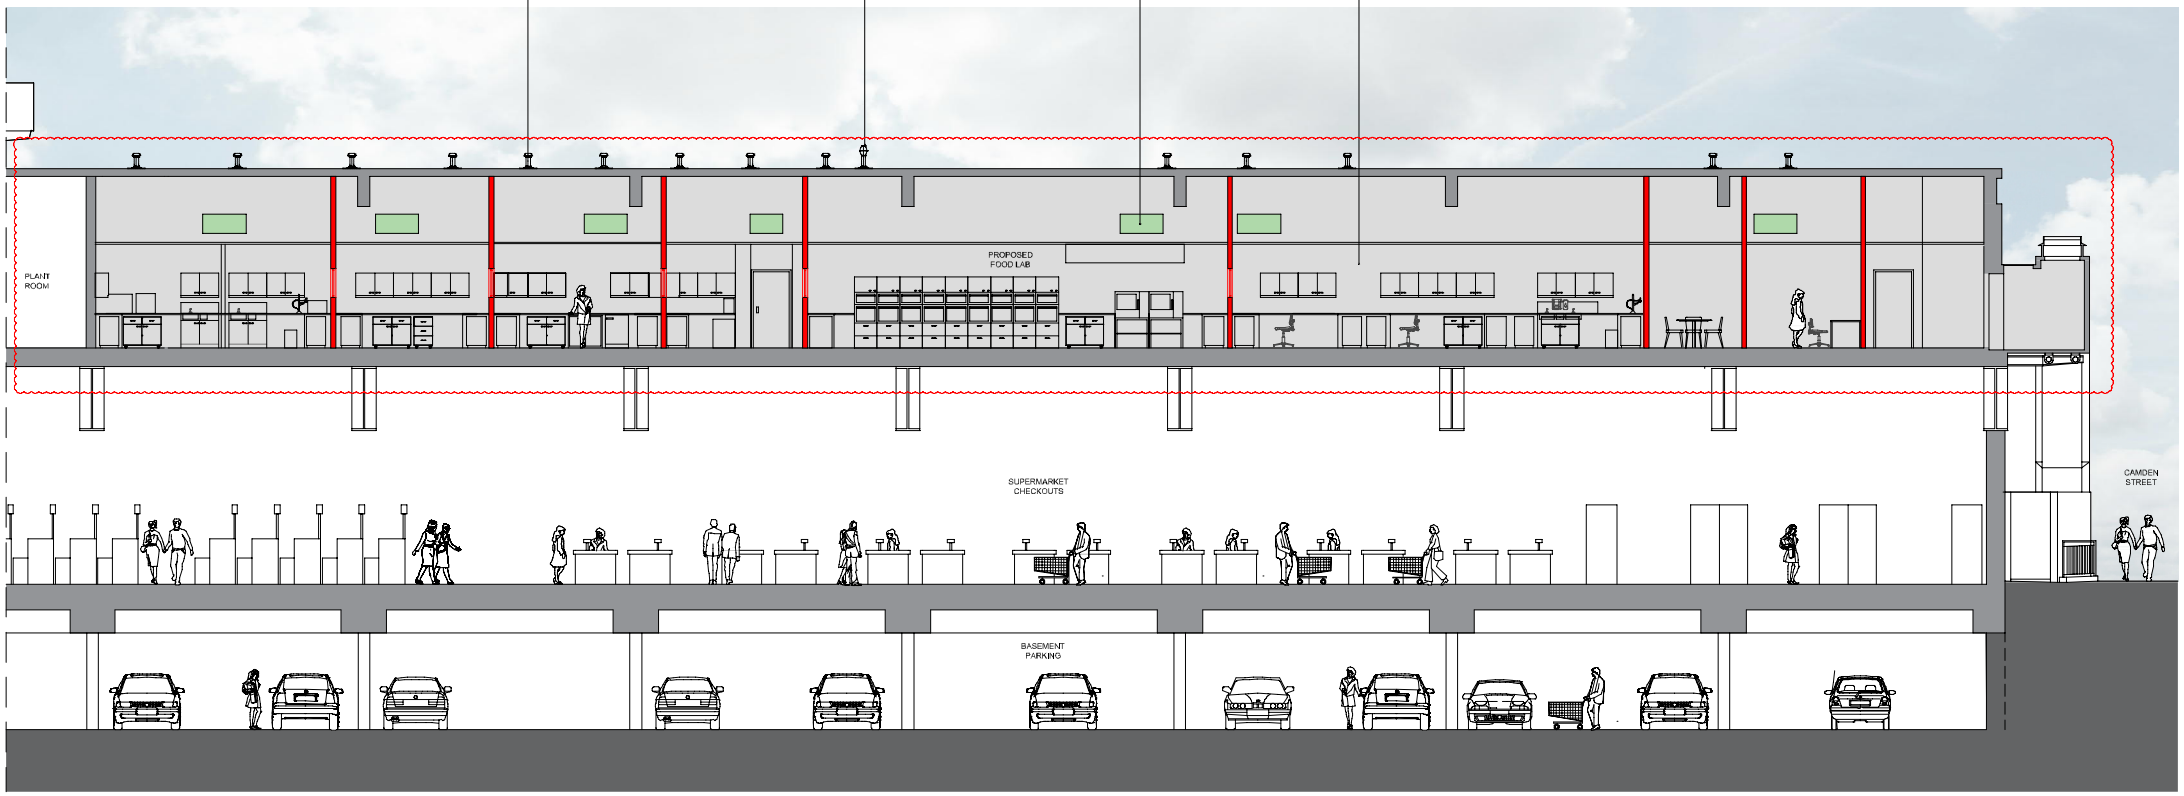

PLANNING

PROPOSED LONG SECTION BB

REV	DATE	NOTES	INT
-	25/05/21	First Issue	UM

PLANNING

STEVE RITCHIE PARTNERSHIP Limited

SSL FOOD LAB, CAMDEN TOWN

PROPOSED LONG SECTION BB

drawn by	checked	scale	status
CW	UM	1:50 @ A0	PLANNING

project	drawing no	revision
20051	01 AP 0030 102	-

client: Sainsbury's

53 HOLBORN, LONDON, EC1N 2HT, ENGLAND. T. 0207 695 5000

© 2019 Steve Ritchie Partnership Limited