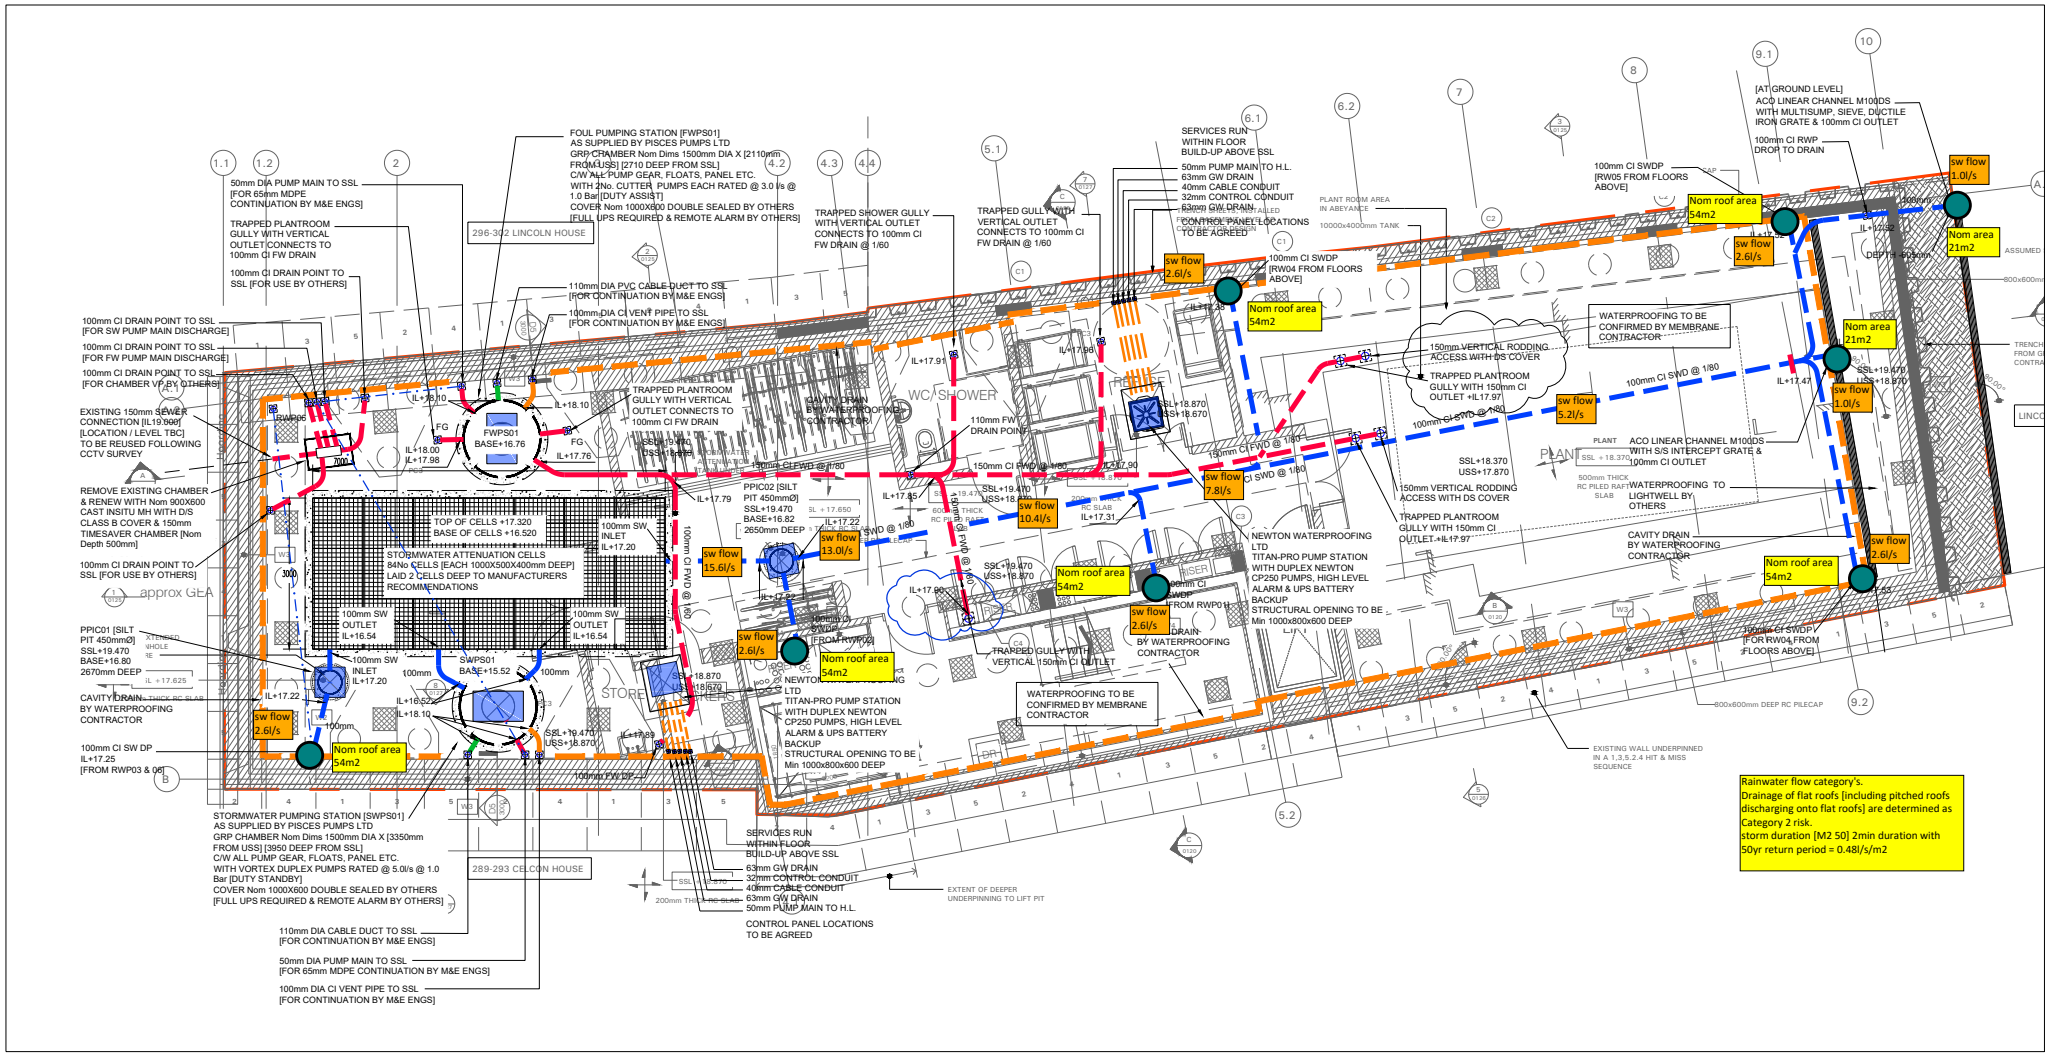

COLUMN SCHEDULE

REF.	SIZE	COMMENTS
C1	200x700mm RC COLUMN	
C2	200x800mm RC COLUMN	
C3	225x400mm RC COLUMN	
C4	275x400mm RC COLUMN	
C6	CHS 193.7x6.3	

BEAM SCHEDULE

REF.	SIZE	COMMENTS
B1	UKB178x102x19	GALVANISED
B2	UKPFC200x75x23	GALVANISED
B3	UKPFC150x75x18	GALVANISED
B4	UKB203x133x30	GALVANISED
B5	UKB305x165x40	GALVANISED
RCB1	800x450mm DEEP RC DOWNSTAND BEAM	
RCB2	700x450mm DEEP RC DOWNSTAND BEAM	
RCB3	300x550mm DEEP RC UPSTAND BEAM	
RCB4	225x600mm DEEP RC UPSTAND BEAM	
RCB5	200x600mm DEEP RC TRANSFER BEAM	

WALL SCHEDULE

REF.	SIZE	COMMENTS
W1	200mm THICK RC WALL	
W2	225mm THICK RC WALL	
W3	150mm THICK RC UPSTAND	

NORTH

SCALE 1: 50

NOTES:

1. THIS DRAWING TO BE READ IN CONJUNCTION WITH ALL RELEVANT ARCHITECTS AND ENGINEERS DRAWINGS AND SPECIFICATIONS.
2. FOR SETTING OUT REFER TO ARCHITECT'S DRAWINGS.
3. ALL DIMENSIONS ARE IN MILLIMETRES (mm) UNLESS NOTED OTHERWISE.
4. DO NOT SCALE FROM THE DRAWING OR THE COMPUTER DIGITAL DATA. ONLY FIGURED DIMENSIONS TO BE USED.

combined peak rw flow

Rev	Date	Description	By

Job
294-295 HIGH HOLBORN, LONDON WC1V

Drawing Status
PRELIMINARY

Title
BASEMENT PLAN PROPOSED DRAINAGE LAYOUT

Scale @ A1	Date	By	Checked
1 : 50	JULY 20	AAL	GA

Drawing Number
6940-MBP-ZZ-B1-XX-D-0099
Project Originator Volume Level Type Role Number

Revision

[redacted]

Chronicle House, 72 - 78 Fleet Street
London EC4Y 1HY
T 020 7240 1191
E london@mbp-uk.com
W mbp-uk.com

16/09/2020 09:21:33

C:\Users\kparat\OneDrive - Michael Barclay Partnership\6940 - 294-295 High Holborn\Revit\6940-MBP-XX-XX-M3-S-0001-294-295 HH-V2020.rvt

Michael Barclay Partnership LLP is a Limited Liability Partnership registered in England and Wales - Reg No OC 325164 - Registered address 72-78 Fleet Street, London EC4Y 1HY. Copyright Michael Barclay Partnership LLP. All rights described in chapter IV of the Copyright Designs and Patents Act 1988 have been generally asserted.