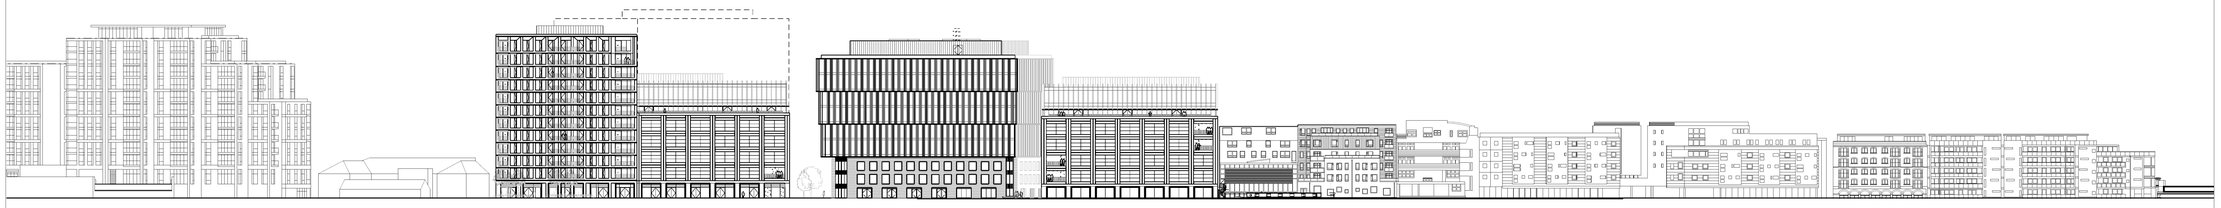


| Revisions | | By | Chk |
|---|---|---|---|
| \ | 170526 Issued for Planning | RW | DK |
| A | 170714 Issued for Planning | JS | DK |
| B | 180308 Issued for Planning | JS | SE |
| C | 190530 Draft Issue for Planning | ED | AB |
| D | 201218 Draft Issue for Planning | MS | IW |
| E | 210125 Issued for Planning | MS | IW |
| F | 210513 Issued for Planning | IW | DK |

Notes

0m 7.5m 37.5m

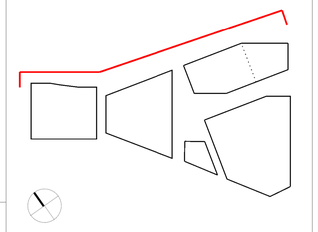

BENNETTS ASSOCIATES

1 Rawstorne Place, London EC1V 7NL
T +44(0)207 5203300 • www.bennettsassociates.com
E mail@bennettsassociates.com

For Bennetts Associates' electronic information issue disclaimer - www.bennettsassociates.com/informationdisclaimer/

Project Project No. 1603

# The Ugly Brown Building

Reef Estates

Drawing Title

Proposed East Elevation
Regent's Canal

Drawing Number
1603_P_302

Revision/Suitability
F

Scale @ A3
1 : 1500

Scale @A1
1 : 750

Revision Date
210513
YY MM DD