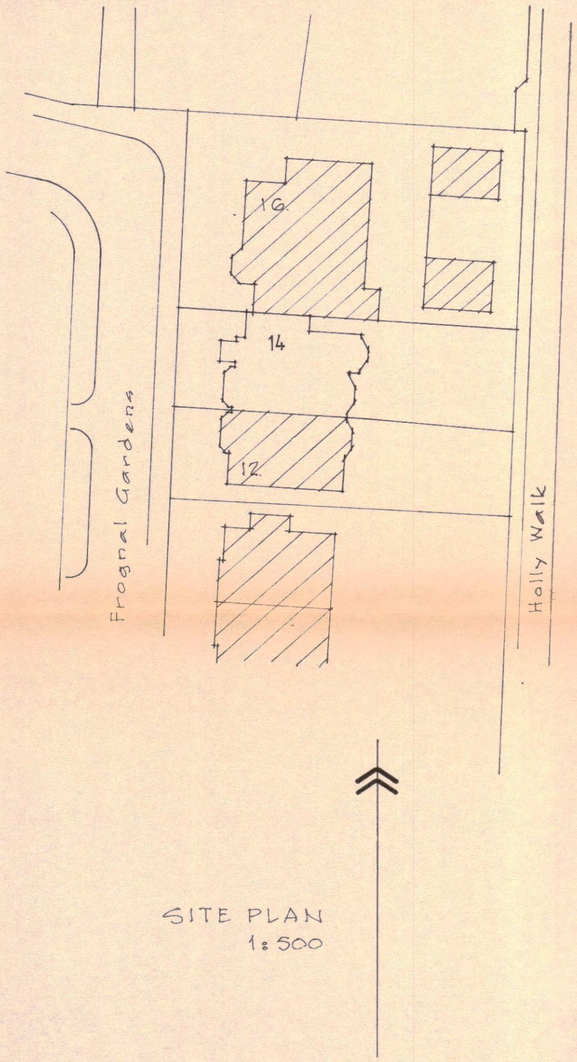

SITE PLAN
1:500

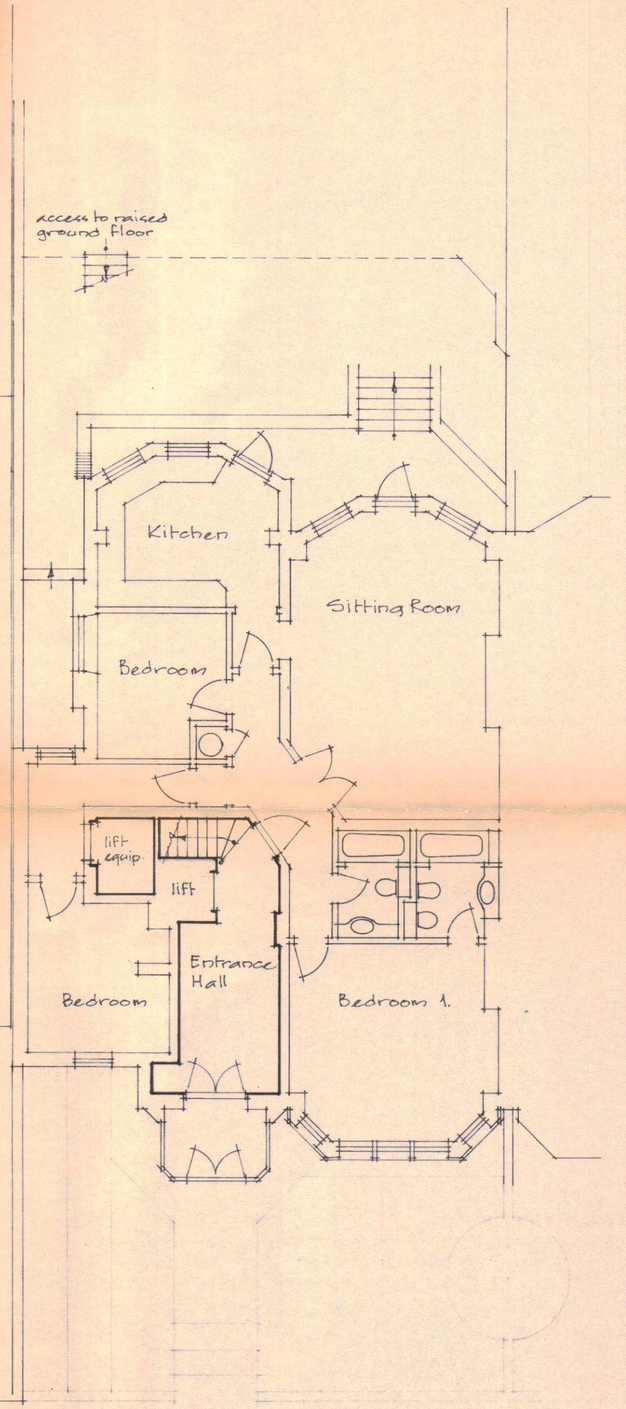

9400455R1

Rev A. garden access to raised ground floor indicated 12.5.94

Jan 1994

14 Frognal Gardens
Hampstead NW3.

Proposed
GARDEN LEVEL
FLOOR PLAN and
Site Plan.

1:100 1:500

FG1 10·1 a

LONDON BOROUGH OF CAMDEN
TOWN AND COUNTRY PLANNING ACTS
23 JUN 1994
PLANS APPR
ON BEHALF OF THE COUN

16 JUN 1994
REDIRECTED TO

SIMAT
SIMAT PROPERTIES LIMITED
3 LANDS END ELSTREE HERTS
WD6 3DL 081: 953 3852