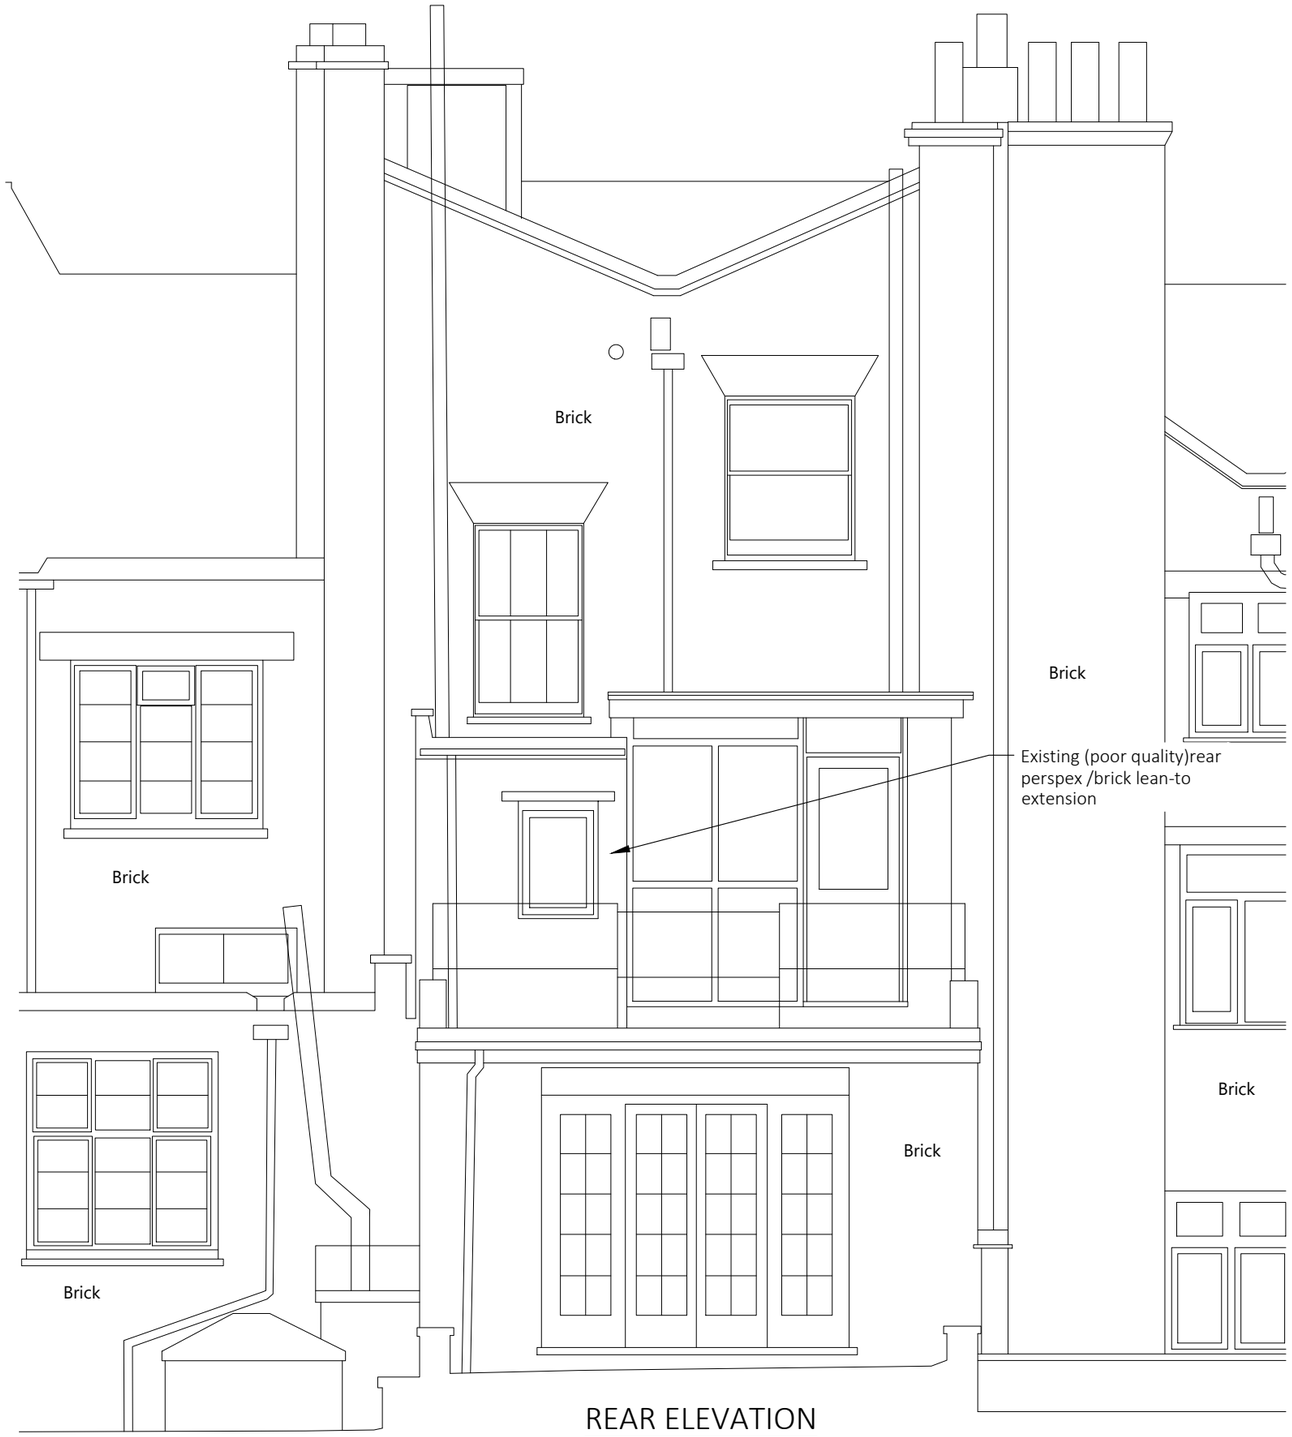

REAR ELEVATION

As Existing

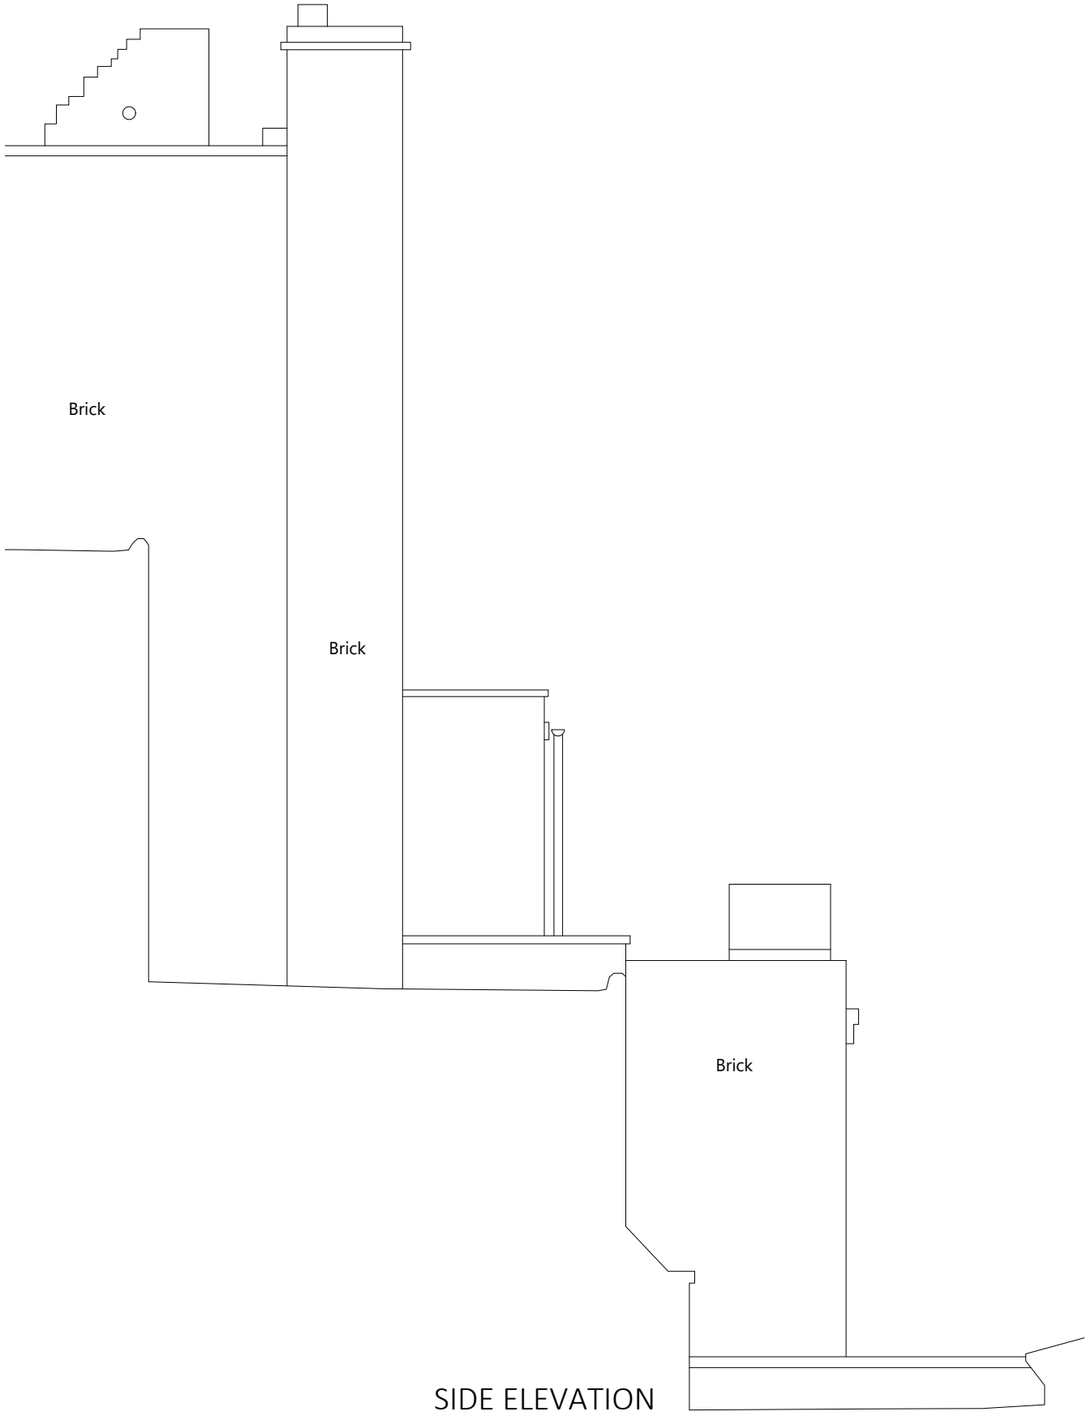

SIDE ELEVATION

As Existing

FRESSON AND TEE

6th Floor Queens House
55-56 Lincoln's Inn Fields
LONDON WC2A 3LJ

020 7391 7100 www.fandt.com

NOTES:
LOCATION PLAN @ 1:1250 SCALE & NORTH UP^.
ALL SCALES/DIMENSIONS FOR LEASE PURPOSE ONLY

REV			
A	DMV	General Update	17/05/2021
X	XX	XXXX	XX/XX/2019
REV	D.B.	Description	Date

DRAWING TITLE
Rear & Side Elevations
As Existing

PROJECT NAME
Second Floor Rear Extension
& Internal Modifications

ADDRESS
22 Goodge Street
London W1T

CLIENT
Shaftesbury CL ltd

DRAWN BY
KK

CHECKED BY
KK

JOB NO.
24749

DRAWING NO.
02-E

SCALE
1:50@A3

DATE
Jan. 2020