This drawing is protected under Copyright and at no time must any portion of this drawing be reproduced or copied in anyway without the permission of Morgan Lovell.

All dimensions must be checked on site and NOT scaled from this drawing.

SUBJECT TO SITE SURVEY

CHECK SURVEY UNDERTAKEN ONLY

BUILDING PARAMETERS TAKEN FROM DRAWINGS PROVIDED

BUILDING PARAMETERS TAKEN FROM AS BUILT DRAWINGS PROVIDED

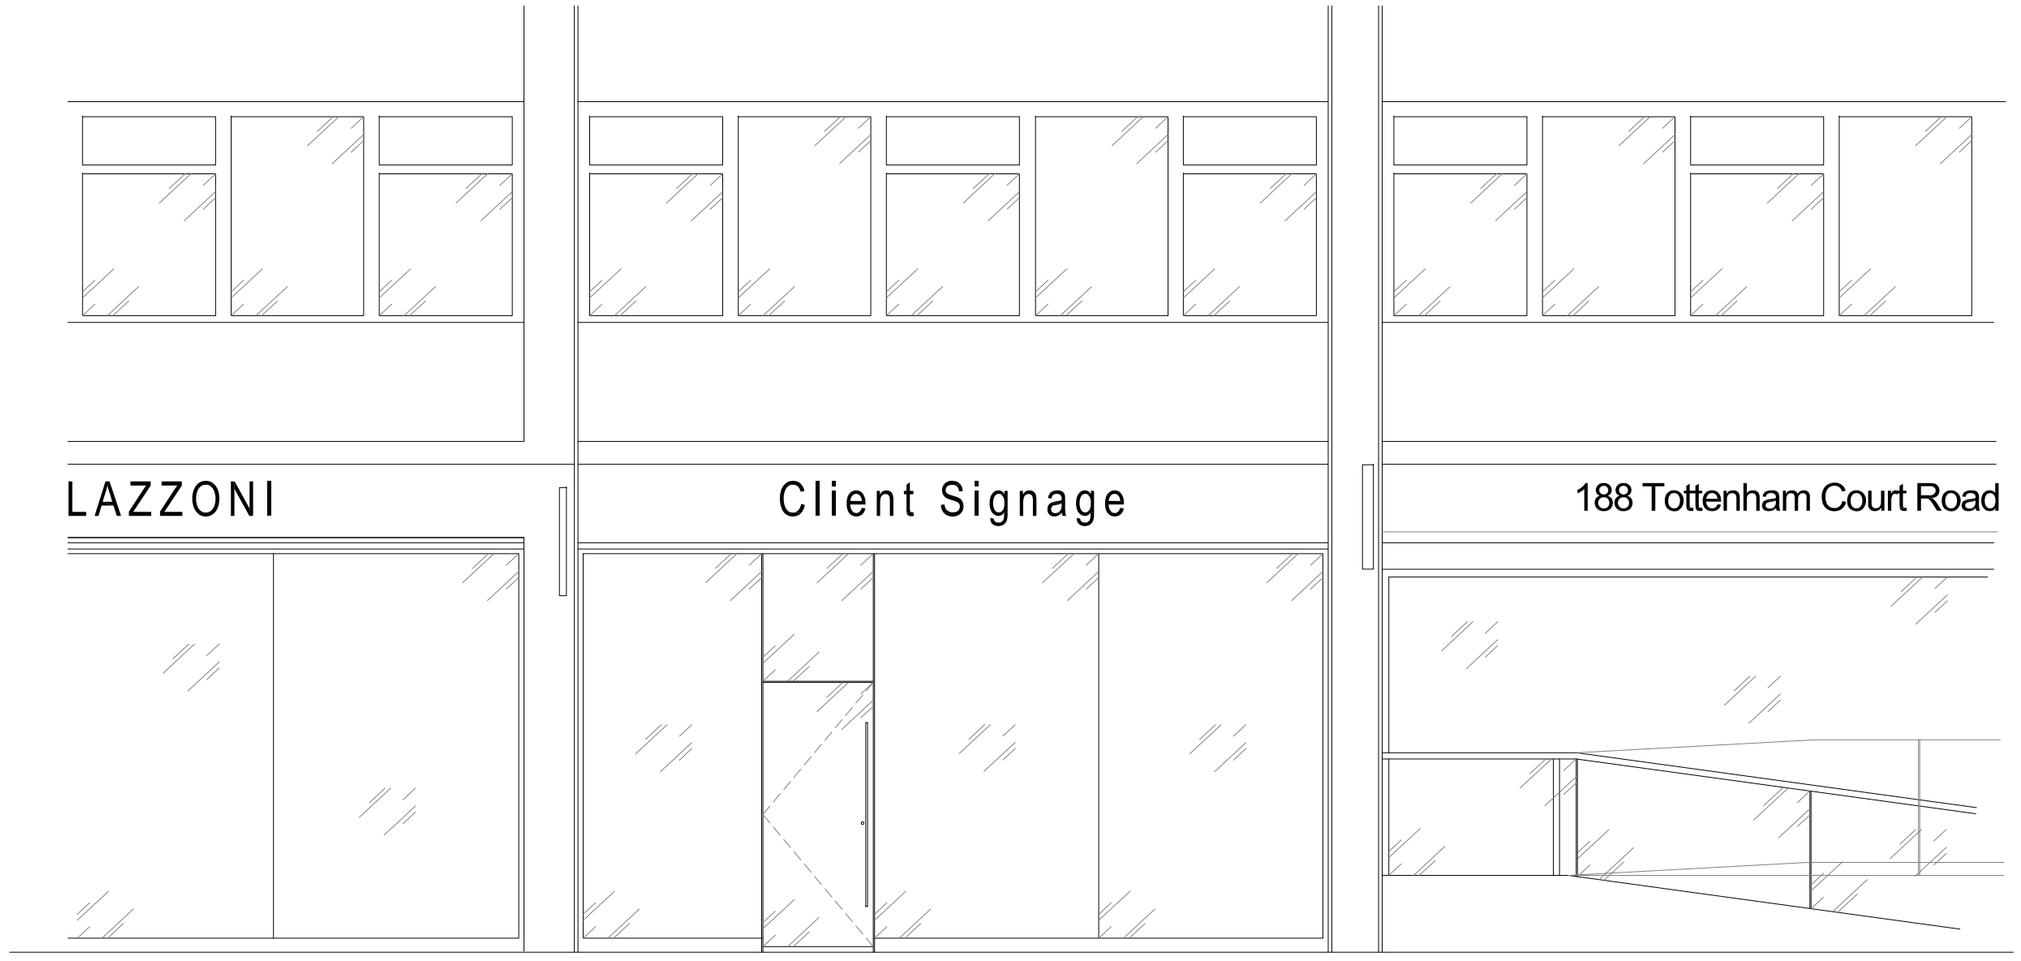

No.186 Tottenham Court Road | No.187 Tottenham Court Road | No.188 Tottenham Court Road

PROPOSED ELEVATION

0m 1m 2m 3m 4m 5m 6m 7m 8m 9m 10m

Scale 1:50

Rev	Revision	By	Date
P1	FIRST ISSUE	CP	06.04.21

PRE-CONTRACT

Morgan Lovell

16 Noel Street London W1F 8DA

T: 0207 734 4466 **F:** 0207 734 2968 **E:** contact@morganlovell.com
W: http://www.morganlovell.com

Client

Great Portland Estates

Project

187 Tottenham Court Road
London
W1T 7PQ

Title

Ground Floor - Shop Front
PROPOSED FRONT ELEVATION

Scale	Date	Designer/Drawn By	Checked By / Date
1:50 @ A2	May 21	CP	NB

Drawing Number

Project No.	Floor	Drawing No.	Rev
ML4202	0G	501	P1