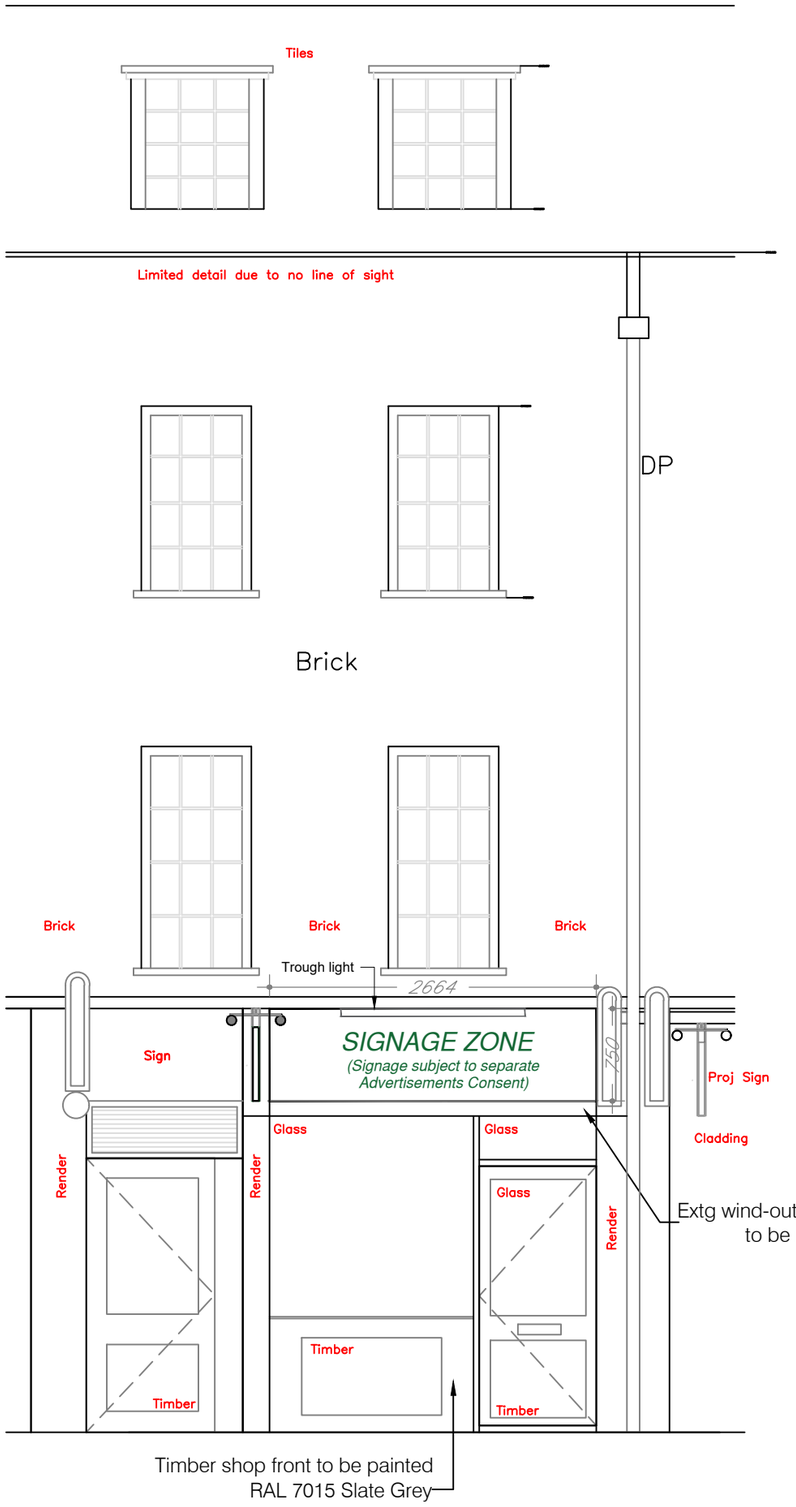

01 PROPOSED SHOPFRONT ELEVATION
North West Elevation

Scale: **1:50@A3 / 1:25 @A1**

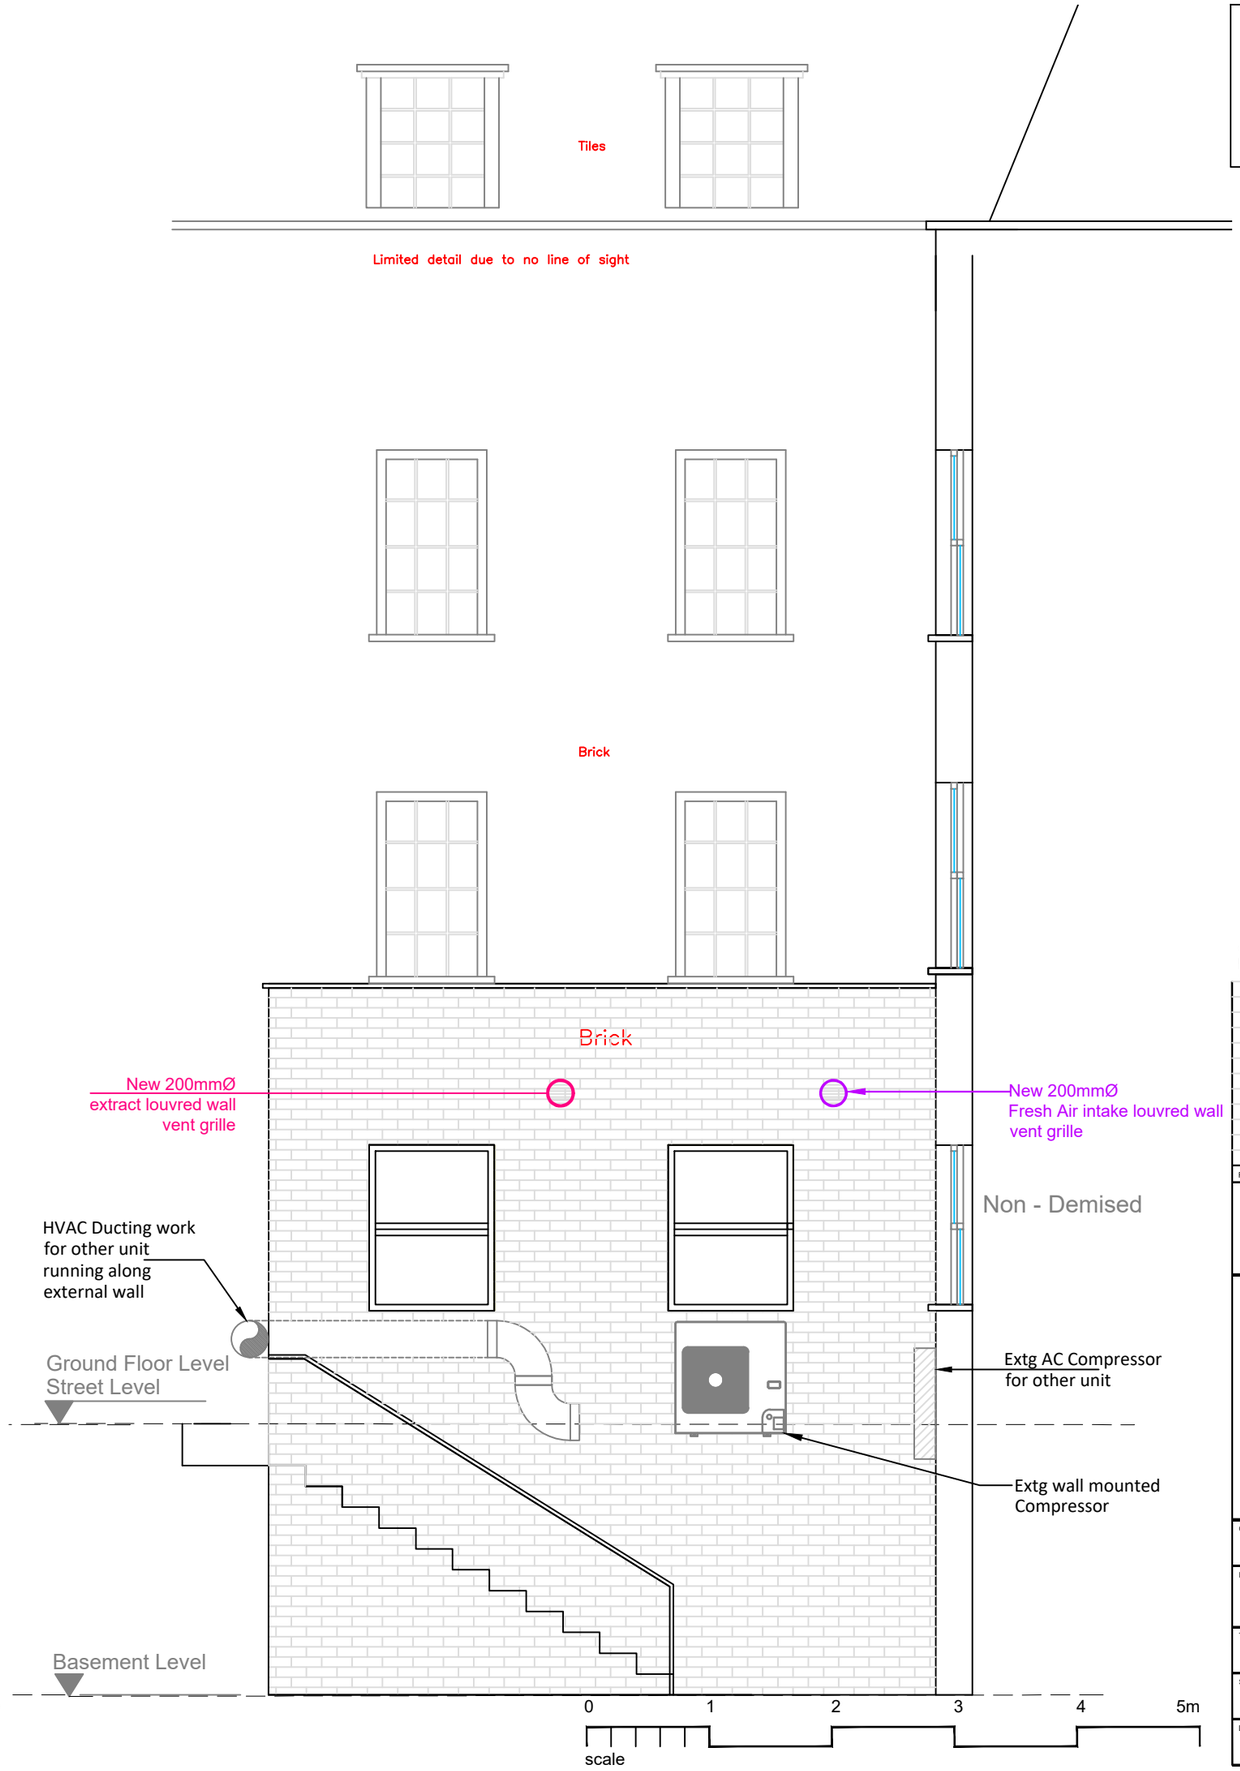

PROPOSED SIDE ELEVATION 02
South East Elevation

Scale: **1:50@A3 / 1:25 @A1**

DELTA BRAVO GROUP LTD NOTES:

Proposed plans & elevations have been prepared on the basis of drawings; 19.07.1634 produced by Sterlingtemple and provided by T4 to Delta Bravo Ltd.
Delta Bravo Ltd accept no liability for the accuracy or completeness of the original drawings. "As-built" unit must be checked against the drawings prior to any works.
Delta Bravo Group Ltd copyright. This drawing shall not be reproduced without express written permission from DBG.
Delta Bravo Group accept no responsibility or liability for drawing alterations carried out by others and have not checked such alterations.
This drawing shall not be scaled to ascertain any dimensions.
Asbestos survey required prior to commencement.
Contractor/Structural Engineer to confirm load bearing walls.

GROSS INTERNAL FLOOR AREA
Ground Floor: 53.5m² [575 ft²]

GENERAL LEGEND

- EXISTING WALLS
- EXISTING PARTITIONS
- ???? ceiling height
- s/c ???? suspended ceiling height
- ???? existing beam height
- ???? ???? window cill & head height

BUILDING IN CONSERVATION AREA

0 1 2 3 4 5m
scale

REV	AMENDMENT	DATE

NOTES:
CONTRACTORS MUST VERIFY ALL DIMENSIONS ON SITE BEFORE COMMENCEMENT OF ANY WORK OR PREPARING MANUFACTURING DRAWINGS
ANY DISCREPANCIES ON THIS DRAWING ARE TO BE NOTIFIED TO THE DESIGNER IMMEDIATELY

DELTABRAVO LIMITED
DESIGN • CONSTRUCTION • SHOPFITTING • PROJECT MANAGEMENT
Academy House
London Road
Camberley
Surrey
GU15 3HL

CLIENT
T4

PROJECT
13 Warren Street,
London, W1T 5LH

TITLE
PROPOSED ELEVATIONS

SCALE @ A1	DRAWN BY	DATE
1:50/1:25	M W	16.06.21

DRAWING No	REVISION
DB515-EL06	