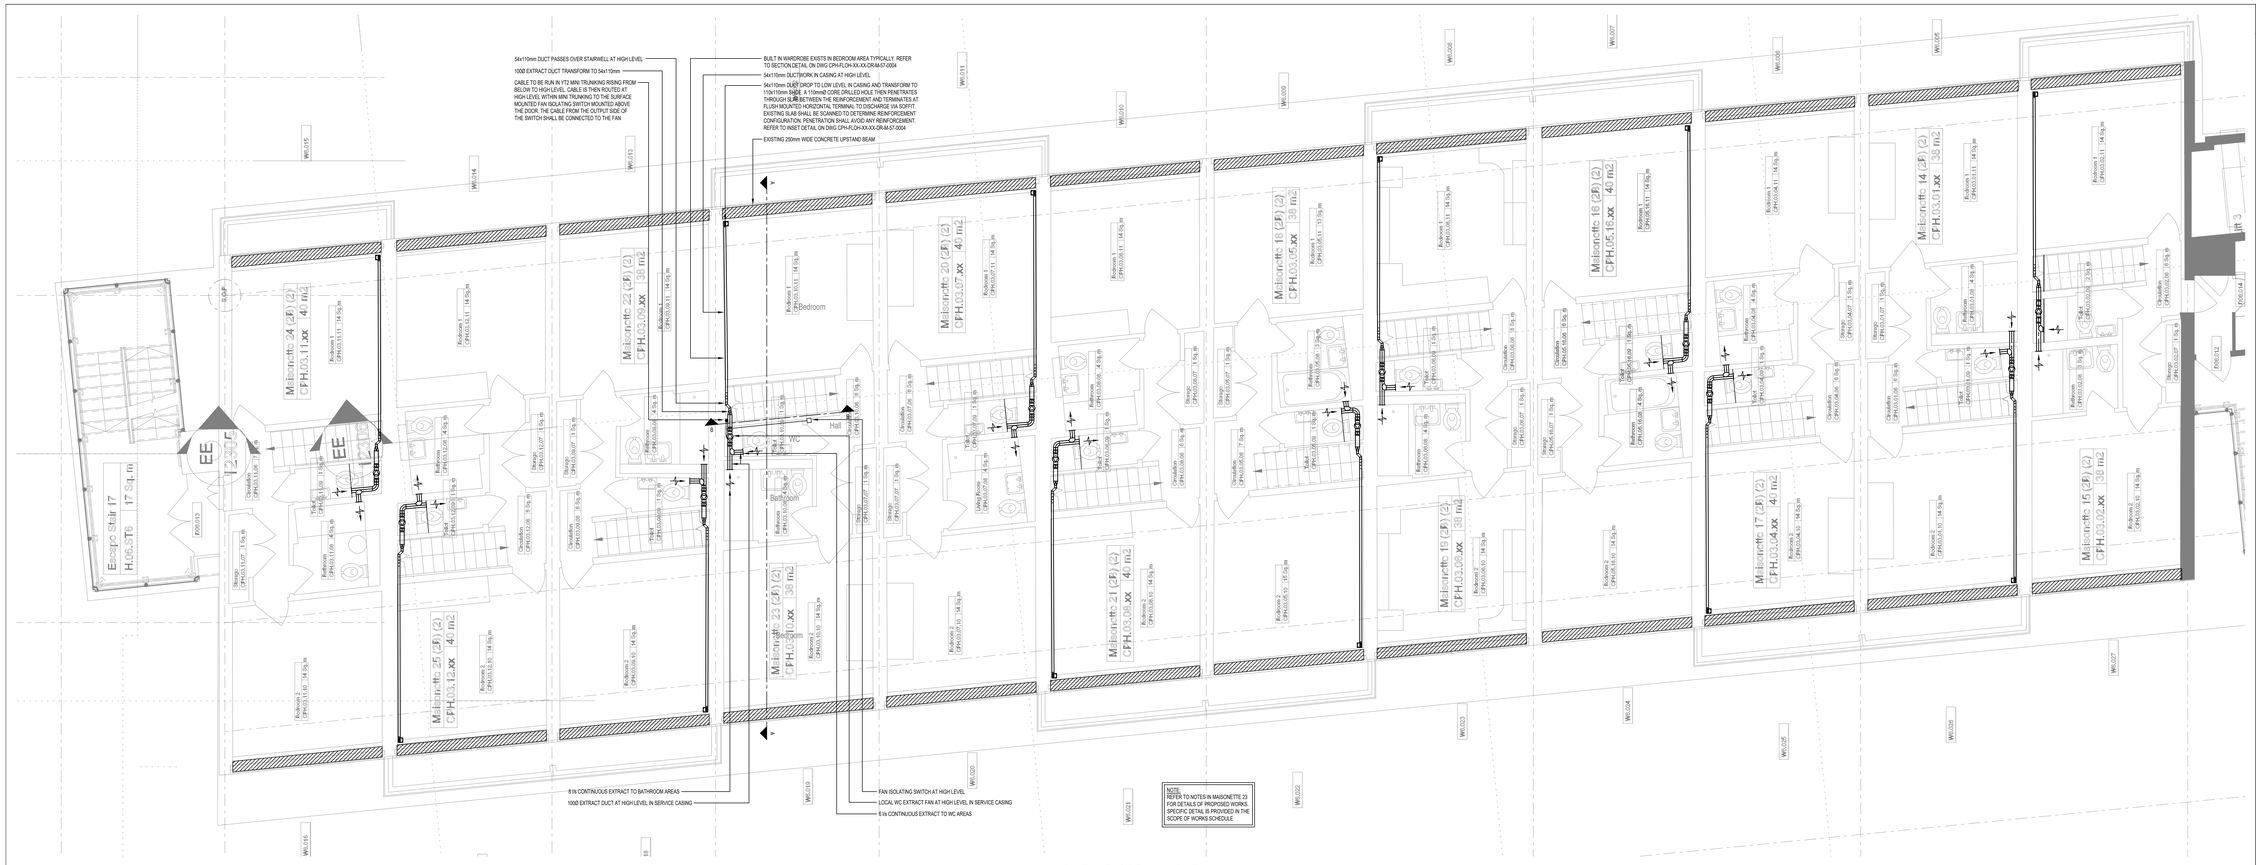

SIXTH FLOOR LAYOUT

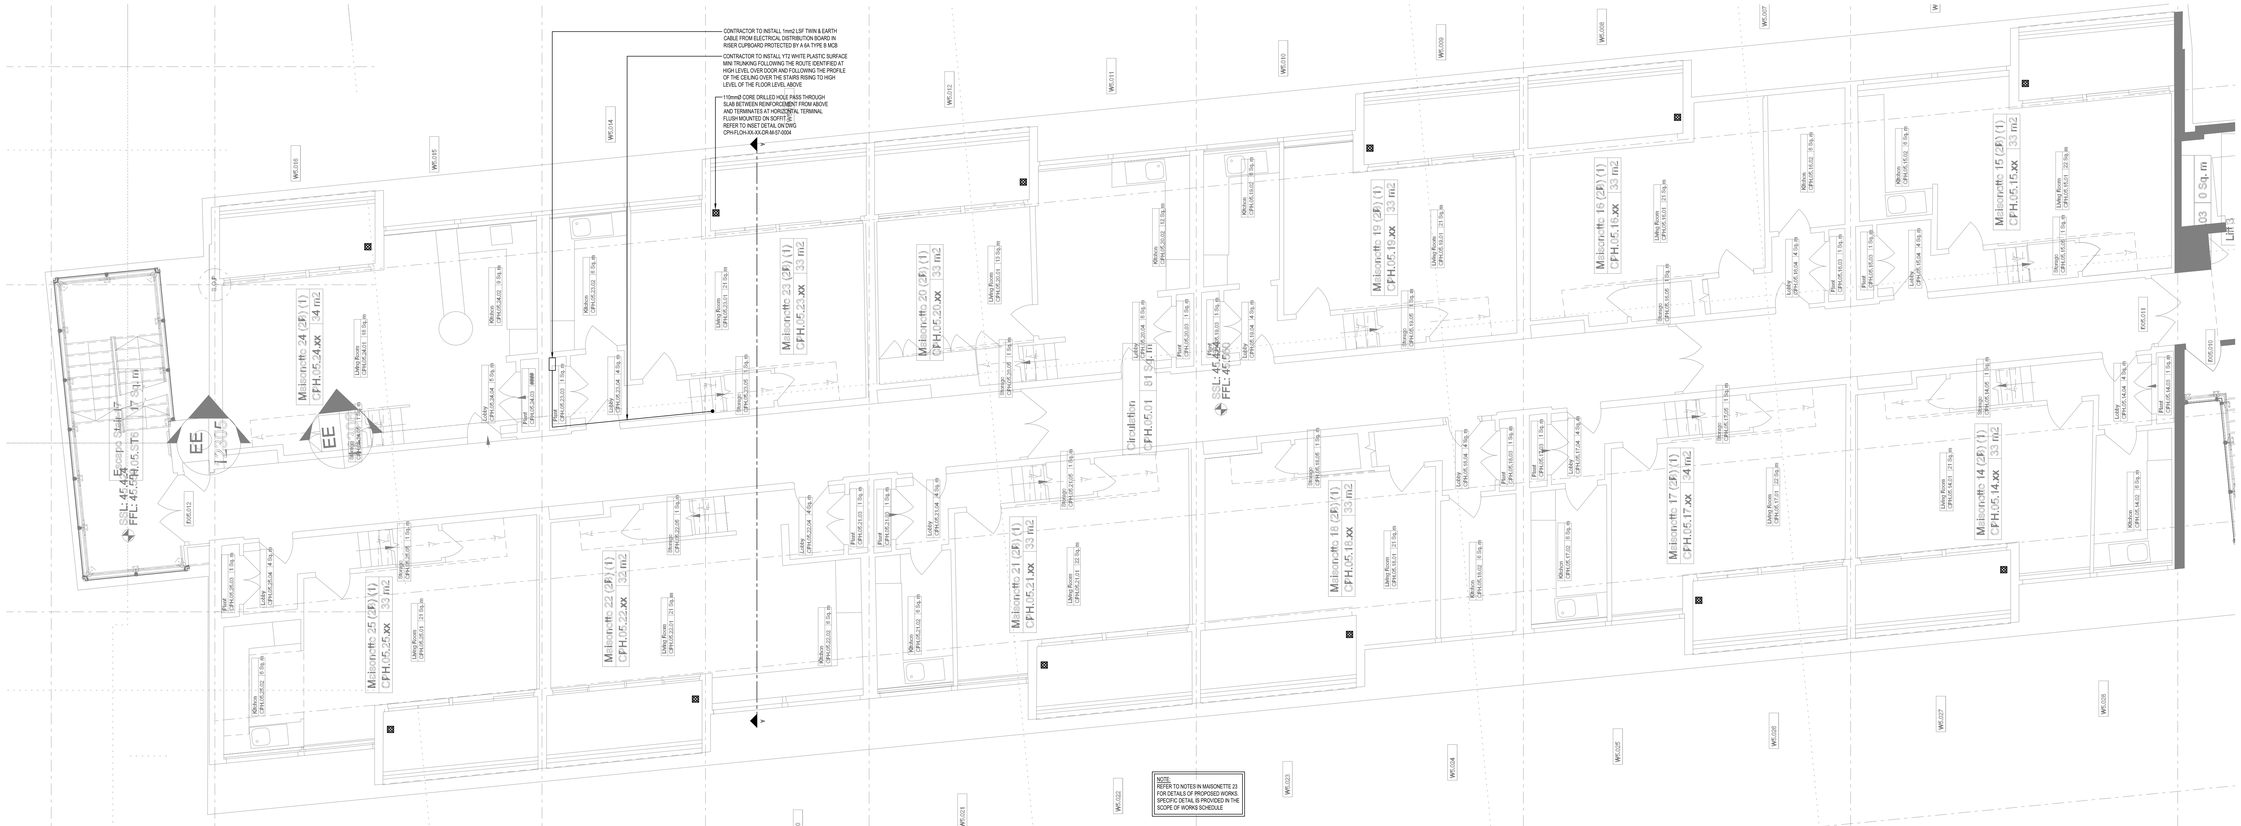

FIFTH FLOOR LAYOUT

This document is copyright of FLOH Consulting Ltd and must not be reproduced without it's permission. Drawing measurements shall not be obtained by scaling. This document should be read in conjunction with associated models, specifications and related documents.

A0

NOTES

1. ALL DIMENSIONS SHOWN ARE INDICATIVE ONLY AND SUBJECT TO CHANGE AND SHALL BE CONFIRMED ON SITE
2. ALL EXISTING TERMINALS SHALL BE REMOVED AND OPENINGS BLANKED OFF WITH COVER PLATES
3. ALL DRAWINGS TO BE READ IN CONJUNCTION WITH ASSOCIATED SPECIFICATION AND SCOPE OF WORKS

REV	DESCRIPTION	DRAWN	DATE
T01	ISSUED FOR TENDER	JG	01/04/21

FLOH

W floh.consulting
A 5 Windmill Street, London, W1T 2JA

Client
HML PROPERTY MANAGEMENT

Architect
–

Project name
CENTRE POINT HOUSE

Drawing title
MECHANICAL ENGINEERING SERVICES
VENTILATION SERVICES
PROPOSED WORKS
FIFTH & SIXTH FLOOR LAYOUT

Drawn	Date made	Scale	Check	Status	FLOH ref
JG	MAR '21	1:50	AM	TENDER	F2147

Project	Originator	Zone	Level	Type	Disc.	Service	Number	Rev
CPH	FLOH	XX	XX	DR	M	57	0002	T01