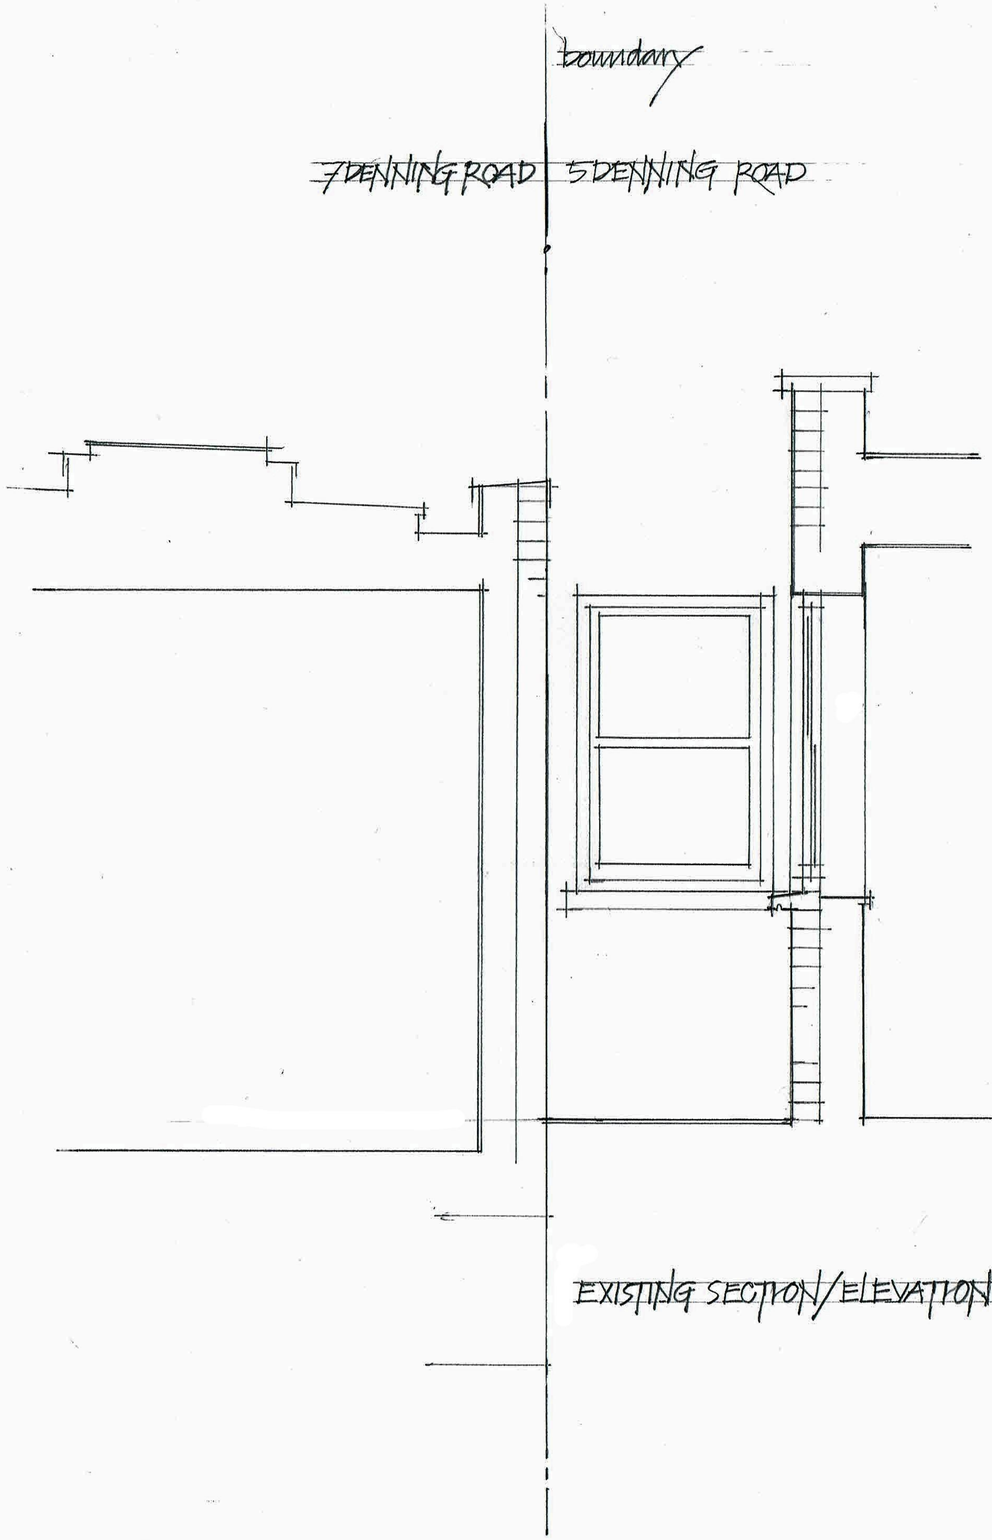

EXISTING SECTION/ELEVATION

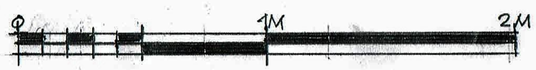

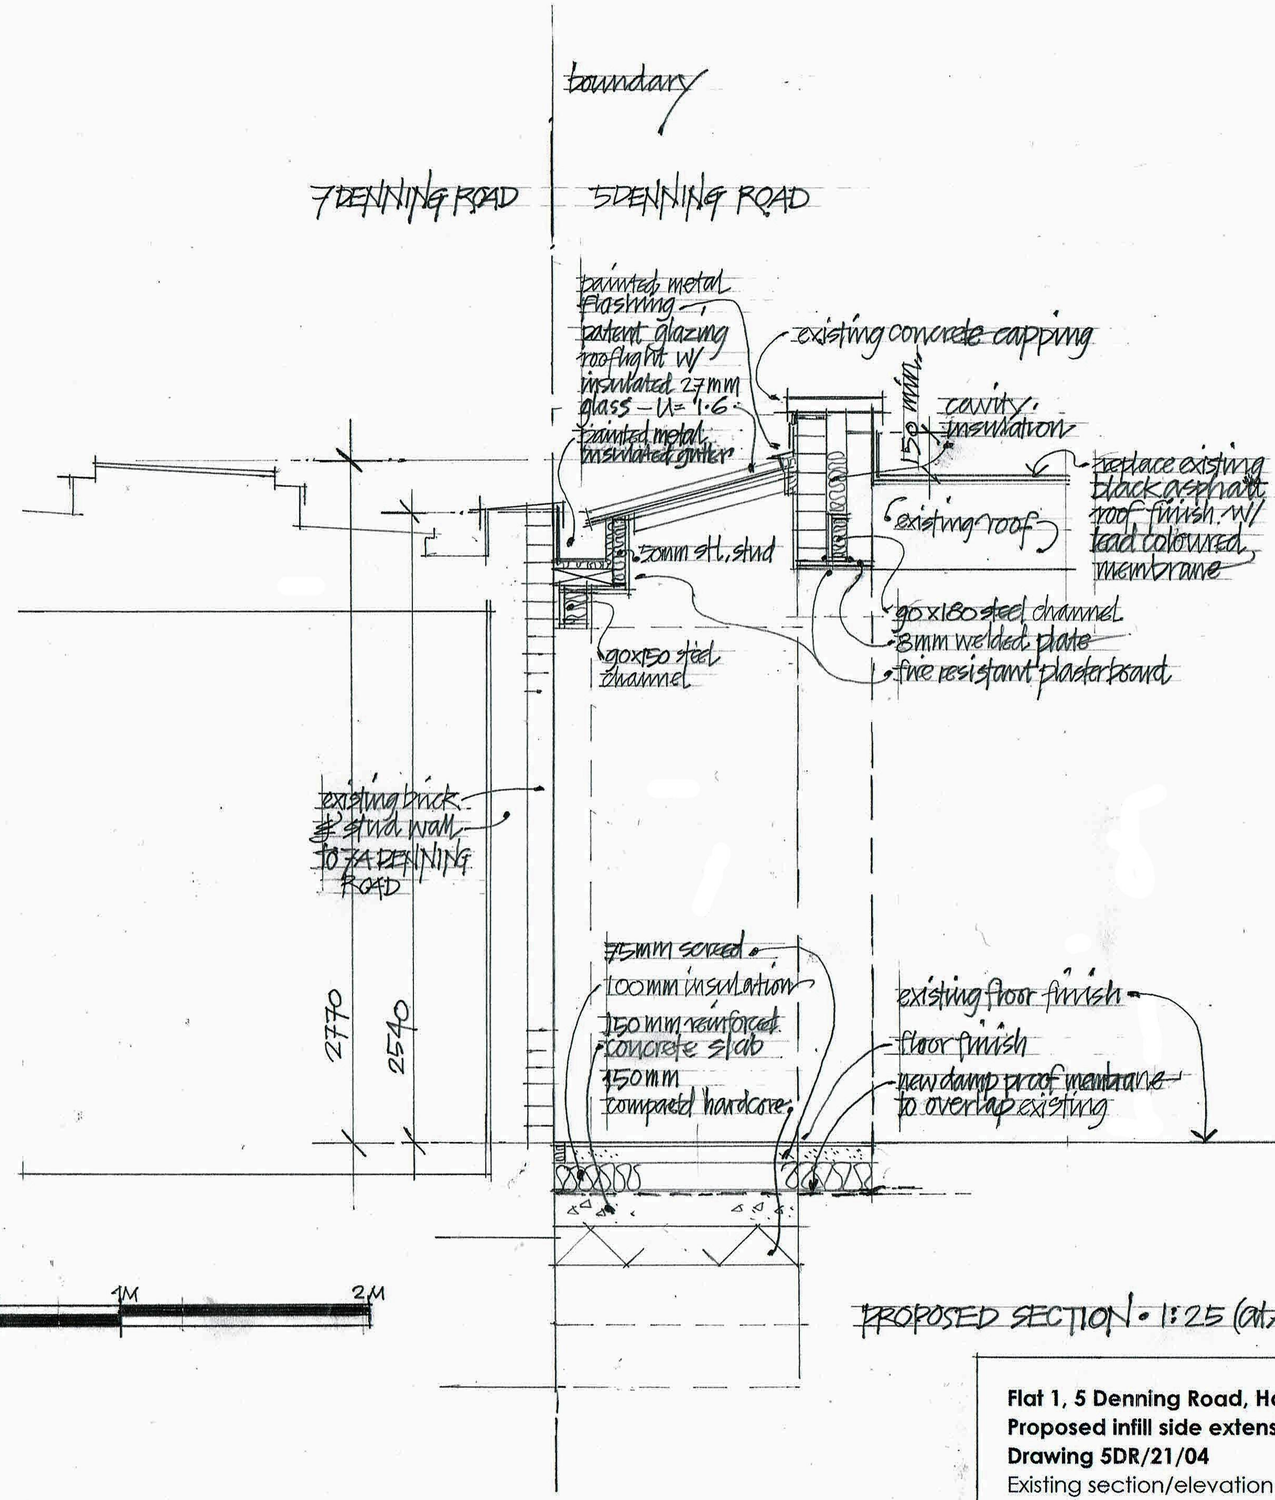

PROPOSED SECTION • 1:25 (at A3)

Flat 1, 5 Denning Road, Hampstead
Proposed infill side extension
Drawing 5DR/21/04
Existing section/elevation 1:25 (A3)
Proposed section
Date: 04/2021

Stephen Arnold Architects
Flat 3, 128 Lion Lane, Haslemere
Surrey GU27 1JH
Mobile: 07884 157009
email: stephenarnoldarch@gmail.com