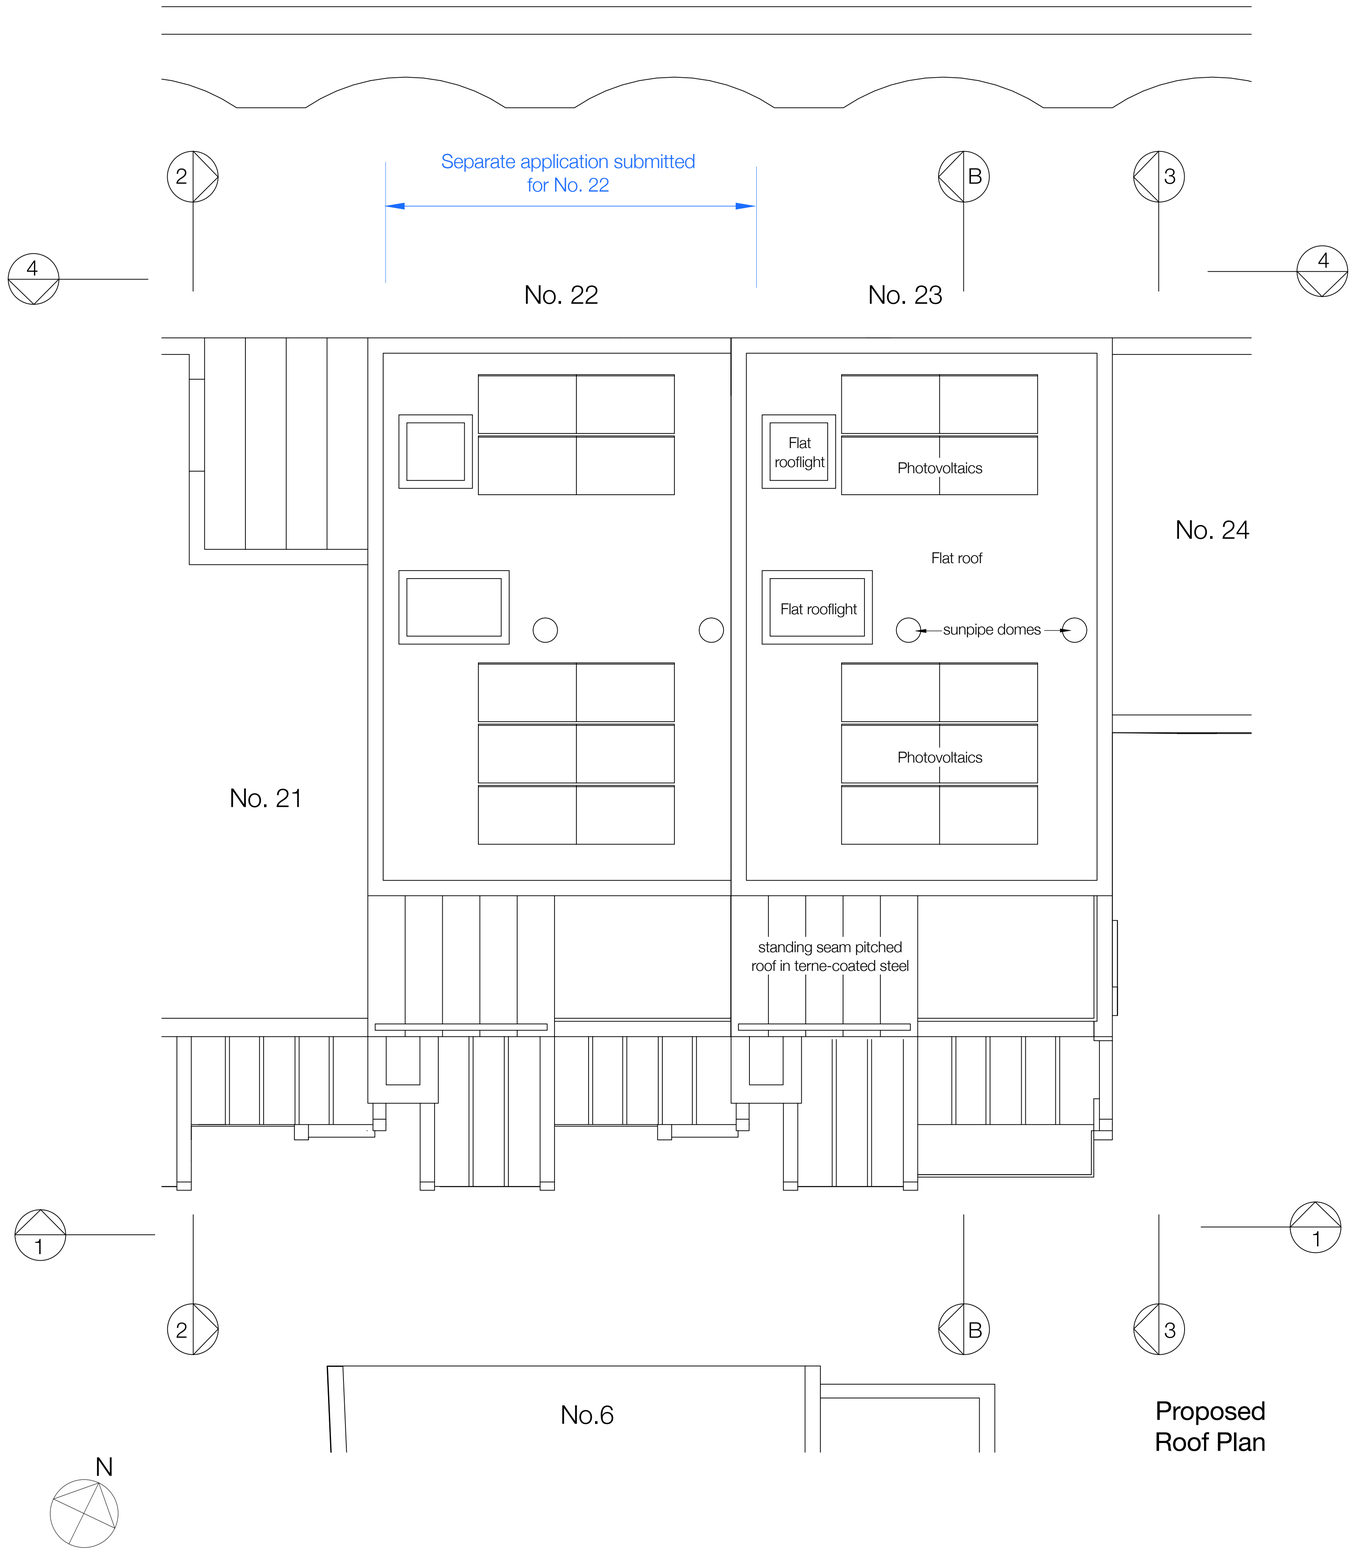

Proposed Roof Plan

HEATHWALKER STUDIO

www.heathwalker.uk © Heathwalker LLP. No licence implied. Drawing to be used only for the purpose indicated by Status. Drawing not to be used to calculate areas for valuation purposes. Do not scale from this drawing.

Scale: 1:50 @ A1, 1:100 @ A3 — 0 — 4m

Project: 23 Maryon Mews, NW3 2PU

Status: PLANNING

Drawing title: Proposed Roof Plan

Drawing No.: 337 33

Rev.