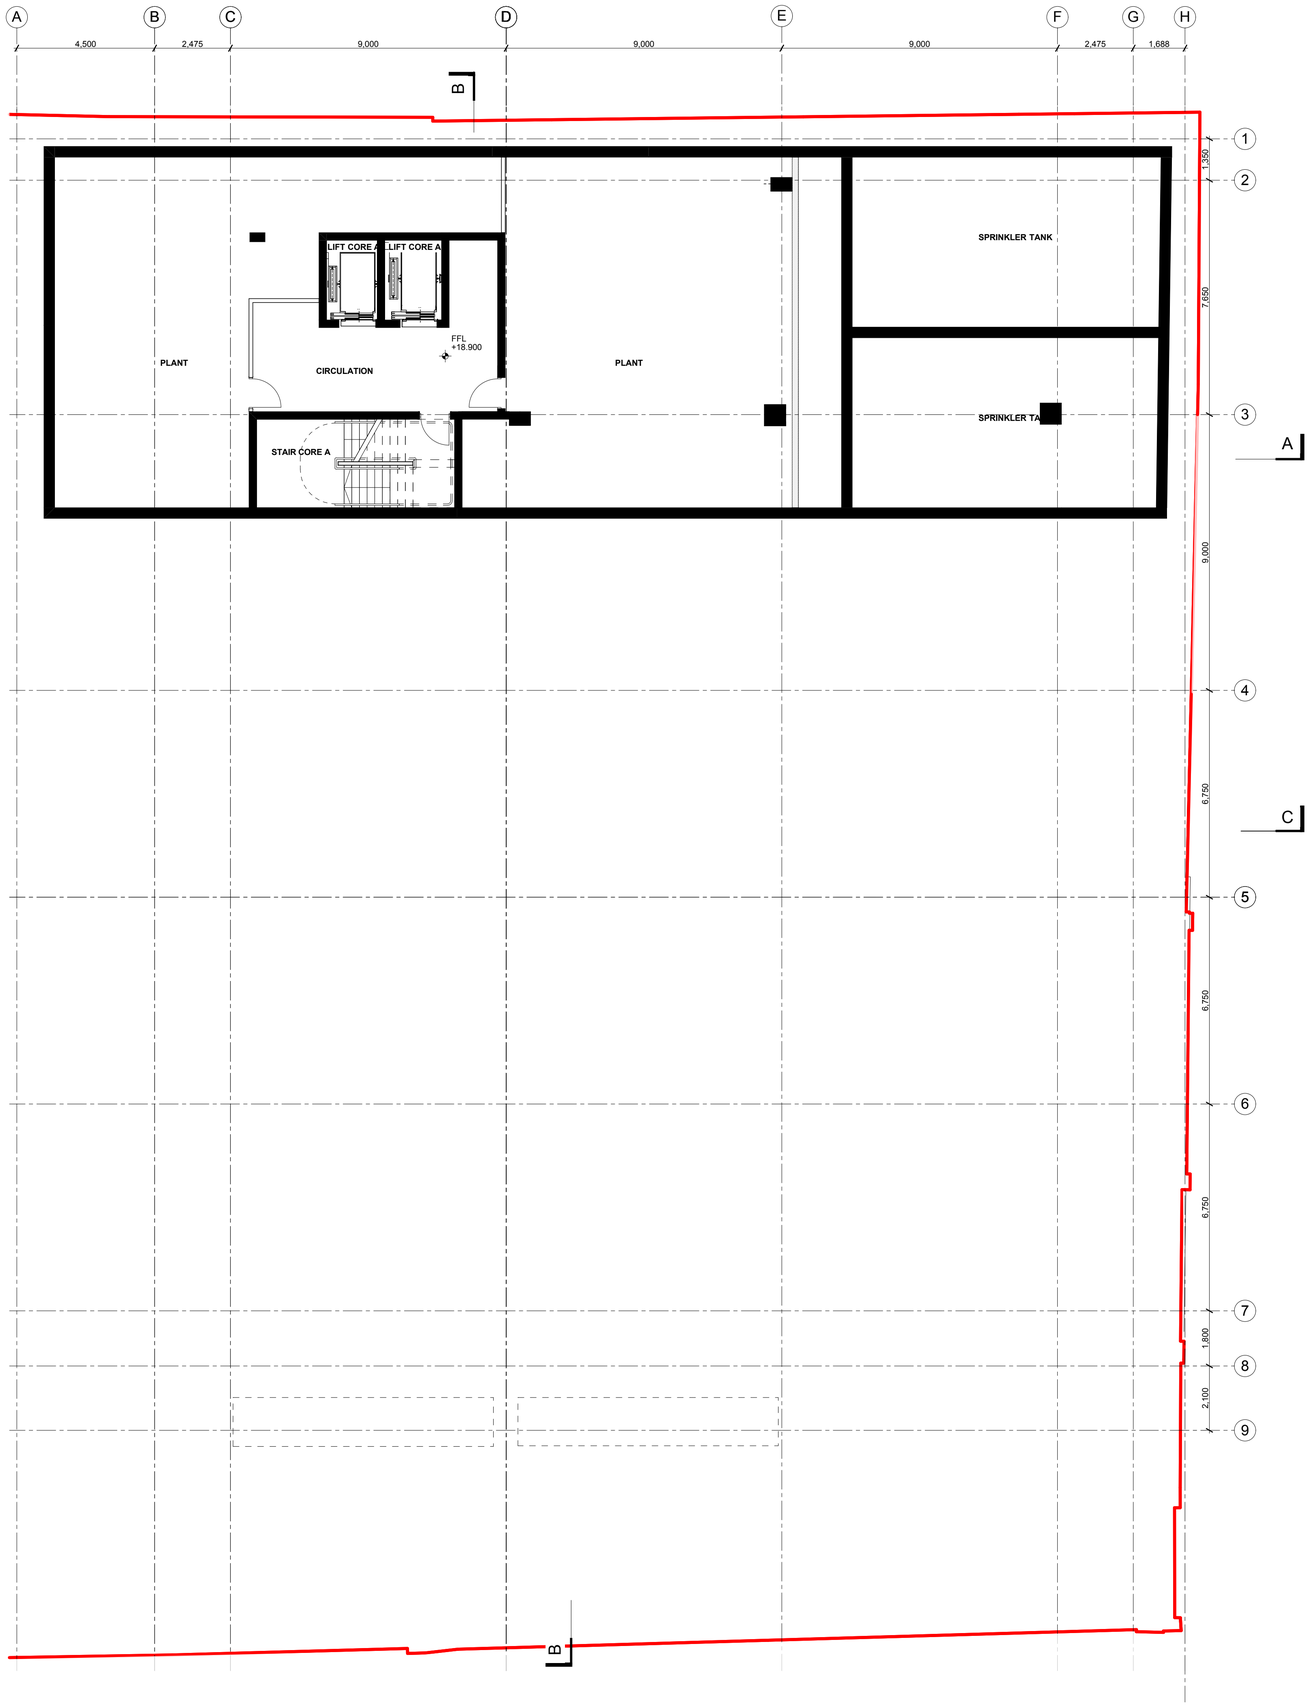

Notes

- All dimensions to be checked on site
- Do not scale off this drawing
- All dimensions are shown in mm unless otherwise stated
- Refer to drawing issue sheet for purpose of issue
- If in doubt ask
- © Llewelyn Davies

Key Plan

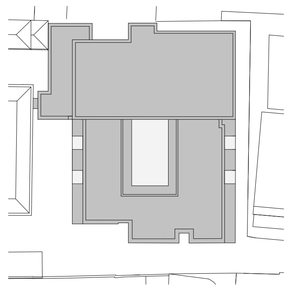

0 1 2 3 4 5 Metres

Key:

- NEW STRUCTURE
- NEW FABRIC
- EXISTING FABRIC
- MRI SUITE SUBJECT TO TENANT FIT-OUT REQUIREMENTS
- **DR** DRY RISER OUTLET
- **DRI** DRY RISER INLET
- **WM** WATER METER
- DENOTES INDICATIVE SITE BOUNDARY LINE

Notes:

- M.J POSITIONS TO BE CONFIRMED WITH BRICK MANUFACTURER - SEE ELEVATIONS & 1:50 PLANS
- REFER TO 001000 SERIES DWGS FOR SECTIONS SHOWN
- IT IS ASSUMED ALL CLADDING ELEMENTS OTHER THAN WINDOWS TO BE ACCESSED FOR CLEANING FROM LEVEL 00 USING SQUEEGEE UP TO 4 STOREYS
- DIMENSIONS ROUNDED UP OR DOWN TO THE NEAREST WHOLE NUMBER
- TO BE READ IN CONJUNCTION WITH STAGE 4 FIRE STRATEGY REPORT MAS-ARUP-XX-XX-SP-N-0007 AND 750000 SERIES DWGS

Rev	Description	Date	By	Chk
P01	PLANNING - MINOR AMENDEMENT	20.05.2021	ML	PB

Structural Consultant
AECOM

Services Consultant
ARUP

Cost Consultant
EQUALS CONSULTING

Project Title
BEDFORD PASSAGE DEVELOPMENT
BEDFORD HOUSE:
MRI SUITE (D1), COMMERCIAL (B1)
BEDFORD COURT:
AFFORDABLE HOUSING (C3)

Client
MIDDLESEX ANNEXE LLP

Drawing Title
GA PLAN - LEVEL B2

Project Number
LD15 078.00

Revision
P01

Drawing Number
BPD-LDW-NB-B2-DR-A-005000

Scale @ A1
1:100

Date
21/08/2018

Architects

LLEWELYN DAVIES
Architects I Planners I Designers
3rd floor I 2 Dyott Street I London I WC1A 1DE
T +44(0)20 7907 7900 I E london@ldavies.com
www.ldavies.com