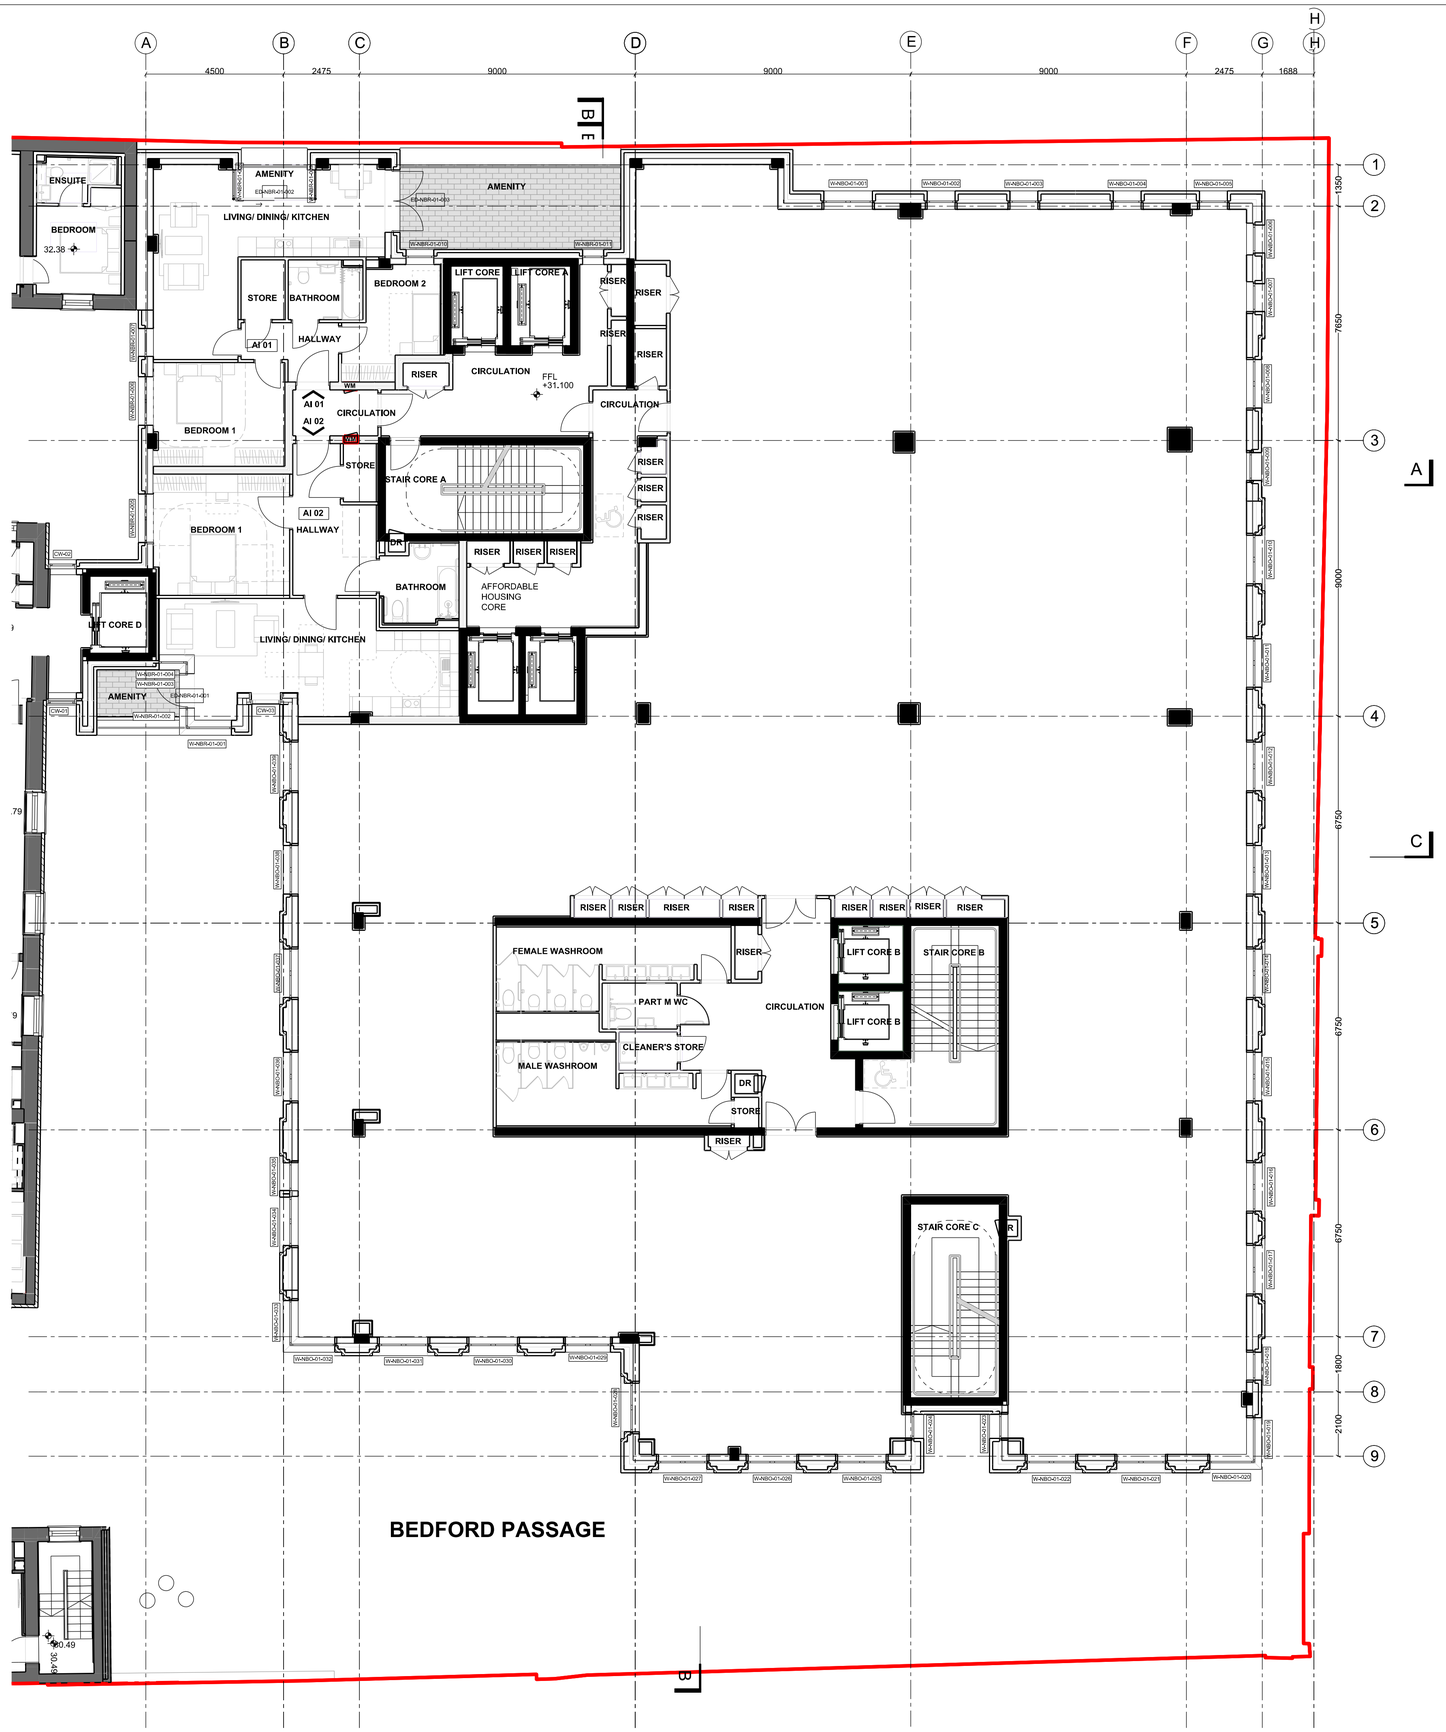

Notes

- All dimensions to be checked on site
- Do not scale off this drawing
- All dimensions are shown in mm unless otherwise stated
- Refer to drawing issue sheet for purpose of issue
- If in doubt ask
- © Llewelyn Davies

Key Plan

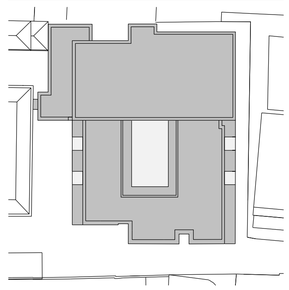

0 1 2 3 4 5 Metres

Key:

- NEW STRUCTURE
- NEW FABRIC
- EXISTING FABRIC
- MRI SUITE SUBJECT TO TENANT FIT-OUT REQUIREMENTS
- **DR** DRY RISER OUTLET
- **DRI** DRY RISER INLET
- **WM** WATER METER
- DENOTES INDICATIVE SITE BOUNDARY LINE

Notes:

- M.J POSITIONS TO BE CONFIRMED WITH BRICK MANUFACTURER - SEE ELEVATIONS & 1:50 PLANS
- REFER TO 001000 SERIES DWGS FOR SECTIONS SHOWN
- IT IS ASSUMED ALL CLADDING ELEMENTS OTHER THAN WINDOWS TO BE ACCESSED FOR CLEANING FROM LEVEL 00 USING SQUEEGEE UP T O 4 STOREYS
- DIMENSIONS ROUNDED UP OR DOWN TO THE NEAREST WHOLE NUMBER
- TO BE READ IN CONJUNCTION WITH STAGE 4 FIRE STRATEGY REPORT MAS-ARUP-XX-XX-SP-N-0007 AND 750000 SERIES DWGS

Rev	Description	Date	By	Chk
P01	SECTION 73 APPLICATION	17.06.2021	ML	PB

Structural Consultant: **AECOM**

Services Consultant: **ARUP**

Cost Consultant: **EQUALS CONSULTING**

Project Title: **BEDFORD PASSAGE DEVELOPMENT**
BEDFORD HOUSE:
MRI SUITE (E), COMMERCIAL (E)
BEDFORD COURT:
AFFORDABLE & MARKET HOUSING (C3)

Client: **MIDDLESEX ANNEXE LLP**

Drawing Title: **GA PLAN - LEVEL 01**

Project Number: **LD15 078.00**

Revision: **P01**

Drawing Number: **BPD-LDW-NB-01-DR-A-000003**

Scale @ A1: **1:100**

Date: **17/06/2021**

Architects

LLEWELYN DAVIES

Architects I Planners I Designers
3rd floor I 2 Dyott Street I London I WC1A 1DE
T +44(0)20 7907 7900 I E london@ldavies.com
www.ldavies.com