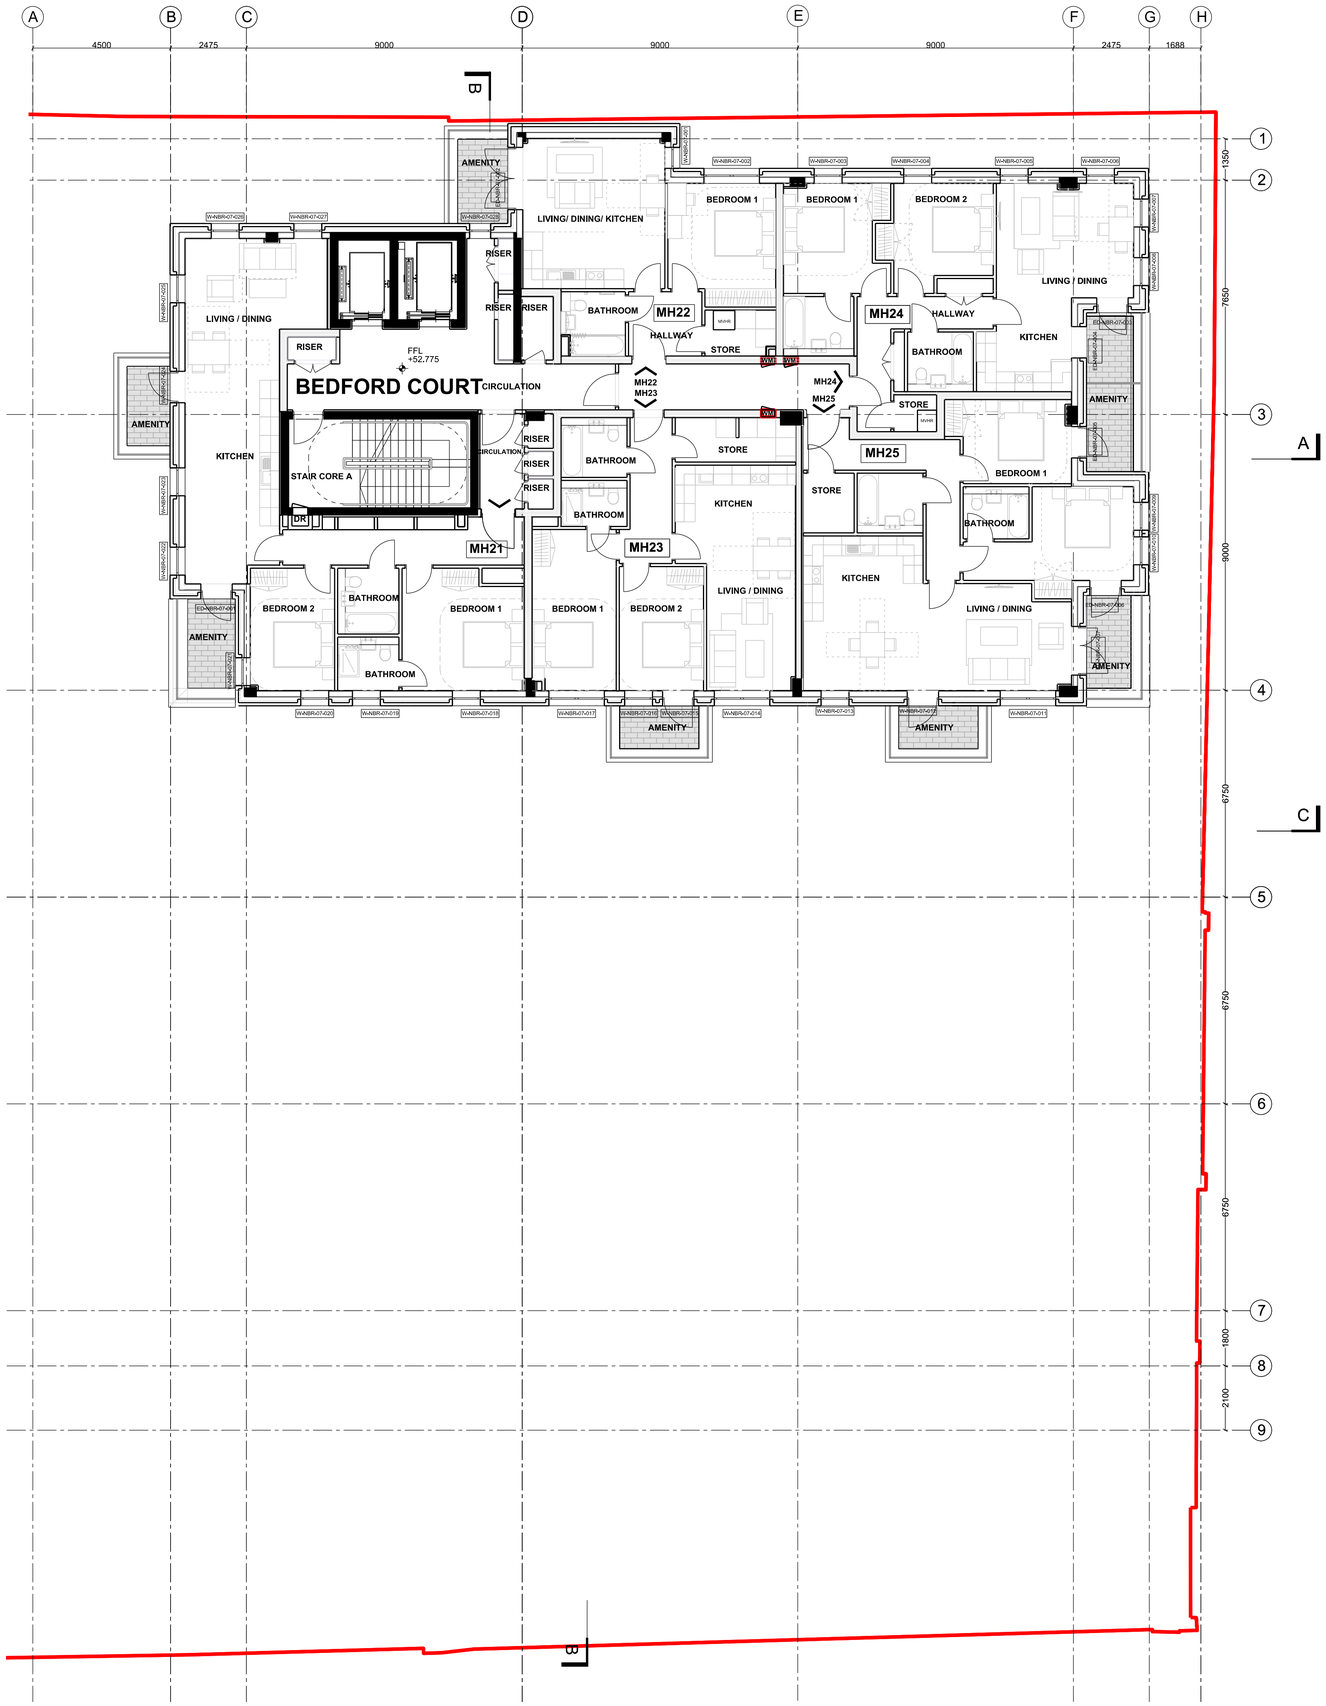

Notes

- All dimensions to be checked on site
- Do not scale off this drawing
- All dimensions are shown in mm unless otherwise stated
- Refer to drawing issue sheet for purpose of issue
- If in doubt ask
- © Llewelyn Davies

Key Plan

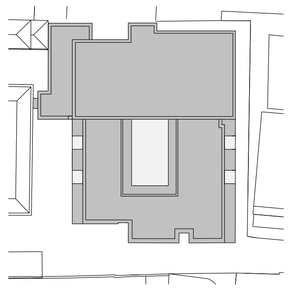

0 1 2 3 4 5 Metres

Key:

- NEW STRUCTURE
- NEW FABRIC
- EXISTING FABRIC
- MRI SUITE SUBJECT TO TENANT FIT-OUT REQUIREMENTS
- **DR** DRY RISER OUTLET
- **DRI** DRY RISER INLET
- **WM** WATER METER
- DENOTES INDICATIVE SITE BOUNDARY LINE

Notes:

- M.J POSITIONS TO BE CONFIRMED WITH BRICK MANUFACTURER - SEE ELEVATIONS & 1:50 PLANS
- REFER TO 001000 SERIES DWGS FOR SECTIONS SHOWN
- IT IS ASSUMED ALL CLADDING ELEMENTS OTHER THAN WINDOWS TO BE ACCESSED FOR CLEANING FROM LEVEL 00 USING SQUEEGEE UP T O 4 STOREYS
- DIMENSIONS ROUNDED UP OR DOWN TO THE NEAREST WHOLE NUMBER
- TO BE READ IN CONJUNCTION WITH STAGE 4 FIRE STRATEGY REPORT MAS-ARUP-XX-XX-SP-N-0007 AND 750000 SERIES DWGS

Rev	Description	Date	By	Chk
P01	SECTION 73 APPLICATION	17.06.2021	ML	PB

Structural Consultant
AECOM

Services Consultant
ARUP

Cost Consultant
EQUALS CONSULTING

Project Title
BEDFORD PASSAGE DEVELOPMENT
BEDFORD HOUSE:
MRI SUITE (E), COMMERCIAL (E)
BEDFORD COURT:
AFFORDABLE & MARKET HOUSING (C3)

Client
MIDDLESEX ANNEXE LLP

Drawing Title
GA PLAN - LEVEL 07

Project Number
LD15 078.00

Revision
P01

Drawing Number
BPD-LDW-NB-07-DR-A-000009

Scale @ A1
1:100

Date
17/06/2021

Architects

LLEWELYN DAVIES
Architects I Planners I Designers
3rd floor I 2 Dyott Street I London I WC1A 1DE
T +44(0)20 7907 7900 I E london@ldavies.com
www.ldavies.com