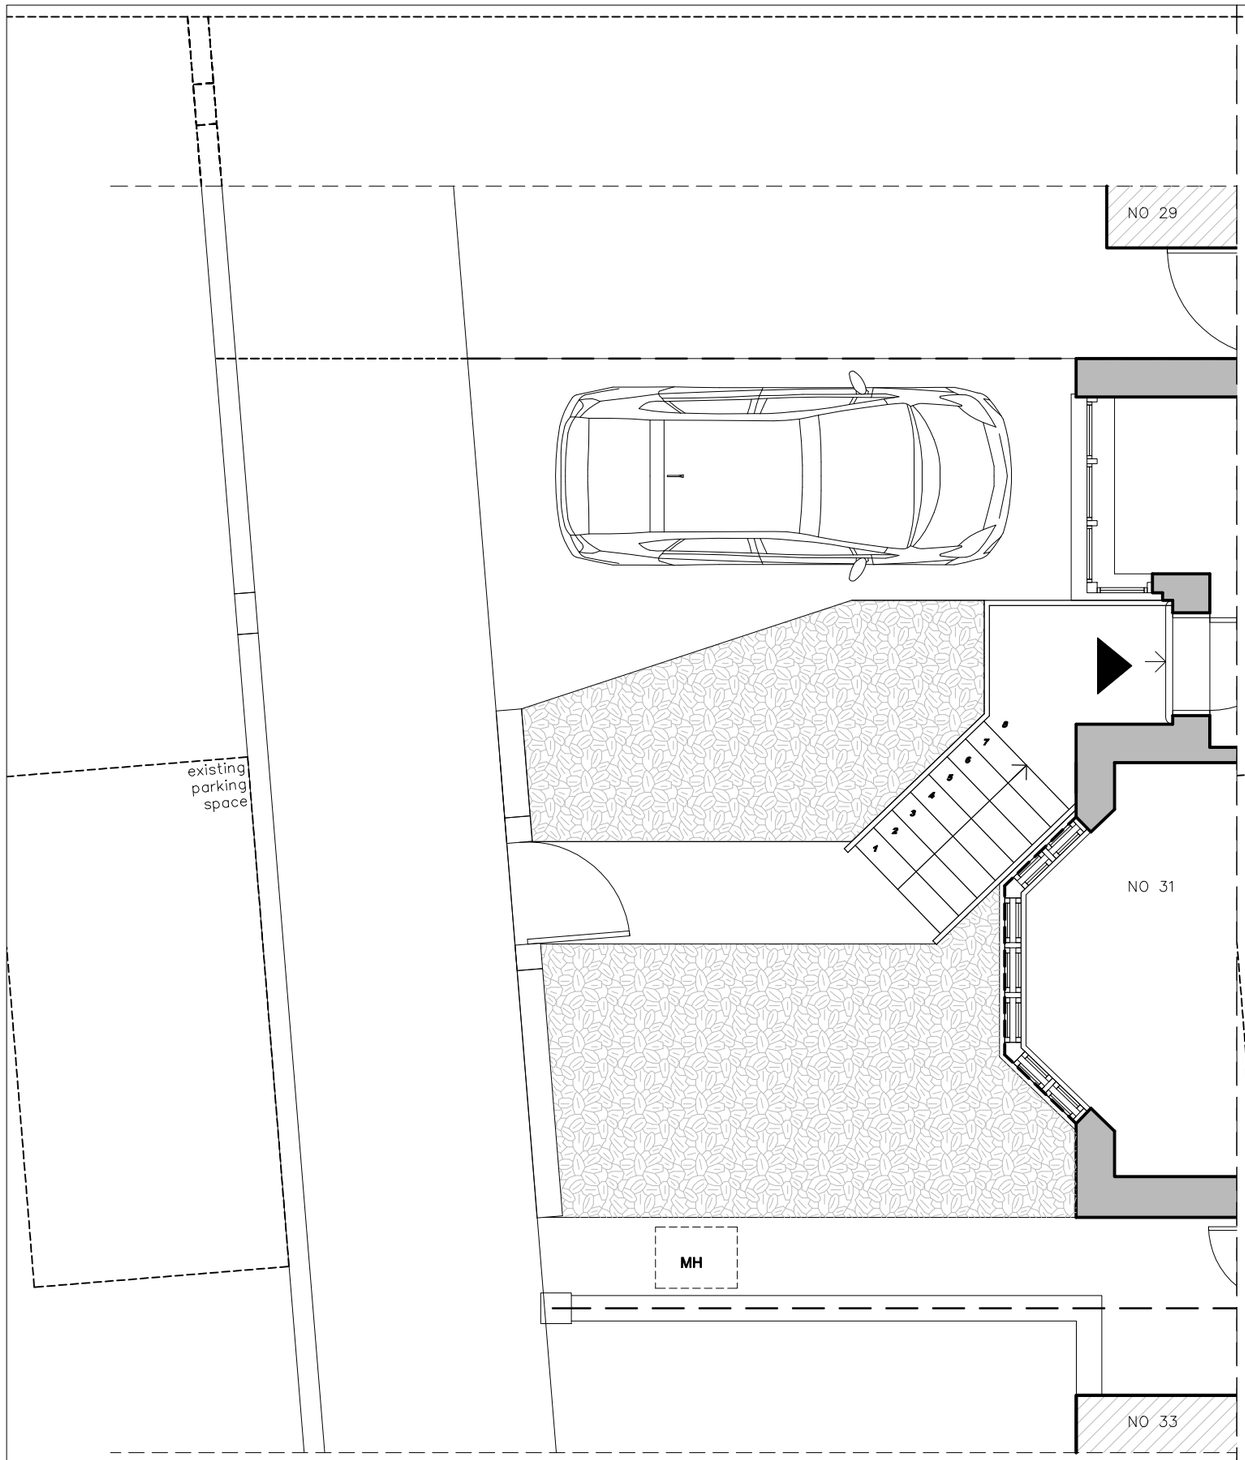

01
A-(13)-01

FRONT GARDEN AS PERMITTED UNDER 2019/0811/P

1:15 @ A1,1:30 @ A3

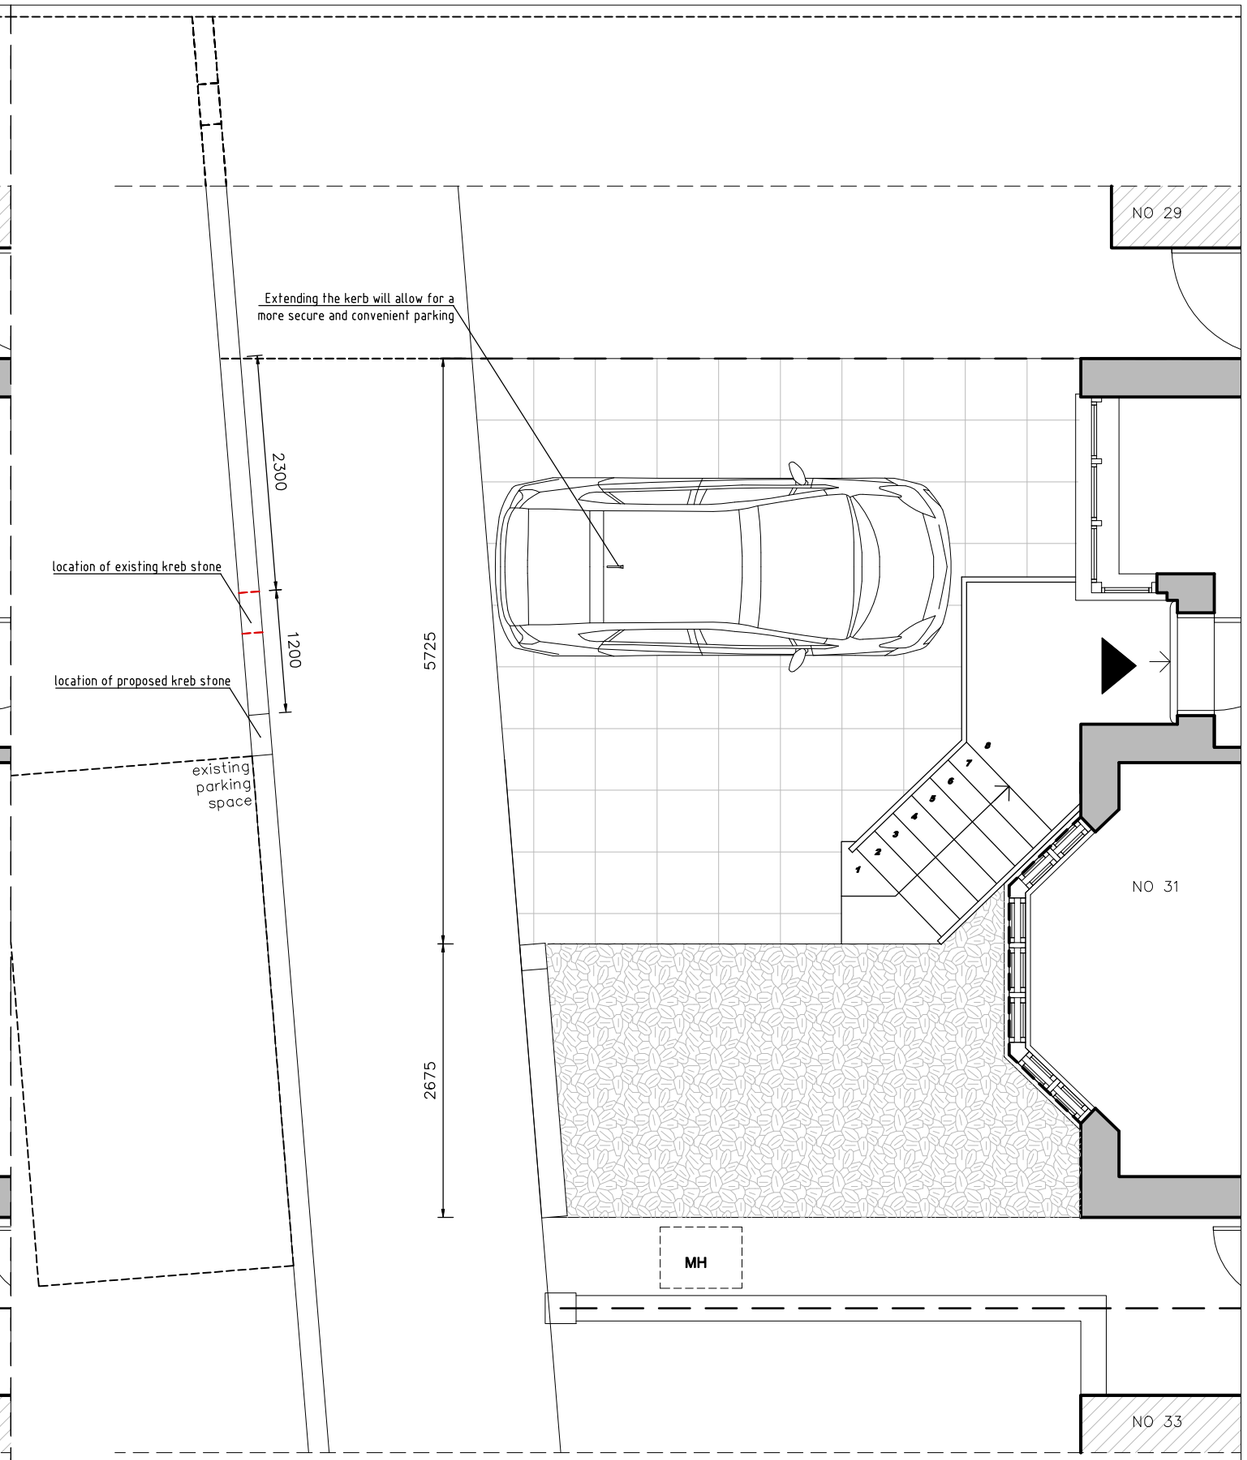

02
A-(13)-01

PROPOSED FRONT GARDEN

1:15 @ A1,1:30 @ A3

0 0.5 1 1.5 2 2.5 3

SCALE BAR (METRES)

PROJECT NAME: 0966

CLIENT/PROJECT: 31 Crediton Hill, NW6

NOTES :

All dimensions in millimetres.

All dimensions and levels are to be checked on site by the main contractor prior to commencing excavation works. Any discrepancy is to be reported back to the designer for instruction.

This drawing is the property of VORBILD ARCHITECTURE LIMITED and may not be reproduced or disclosed to a third party in any form without written permission

ARCHITECTURE:

VORBILD ARCHITECTURE

www.vorbild.co.uk info@vorbild.co.uk

CONSTRUCTION:

INSTALLATIONS:

INSTALLATIONS:

SHEET TITLE: PERMITTED AND PROPOSED FRONT GARDEN

DRAWING STATUS: FOR PLANNING

DRAWN BY: AN

SIGNATURE:

APPROVED: MS

SIGNATURE:

JOB NUMER: 0966

DRAWING No: A-(13)-01

SCALE: 1:30

DATE: 28.06.2021

Rev. No.: