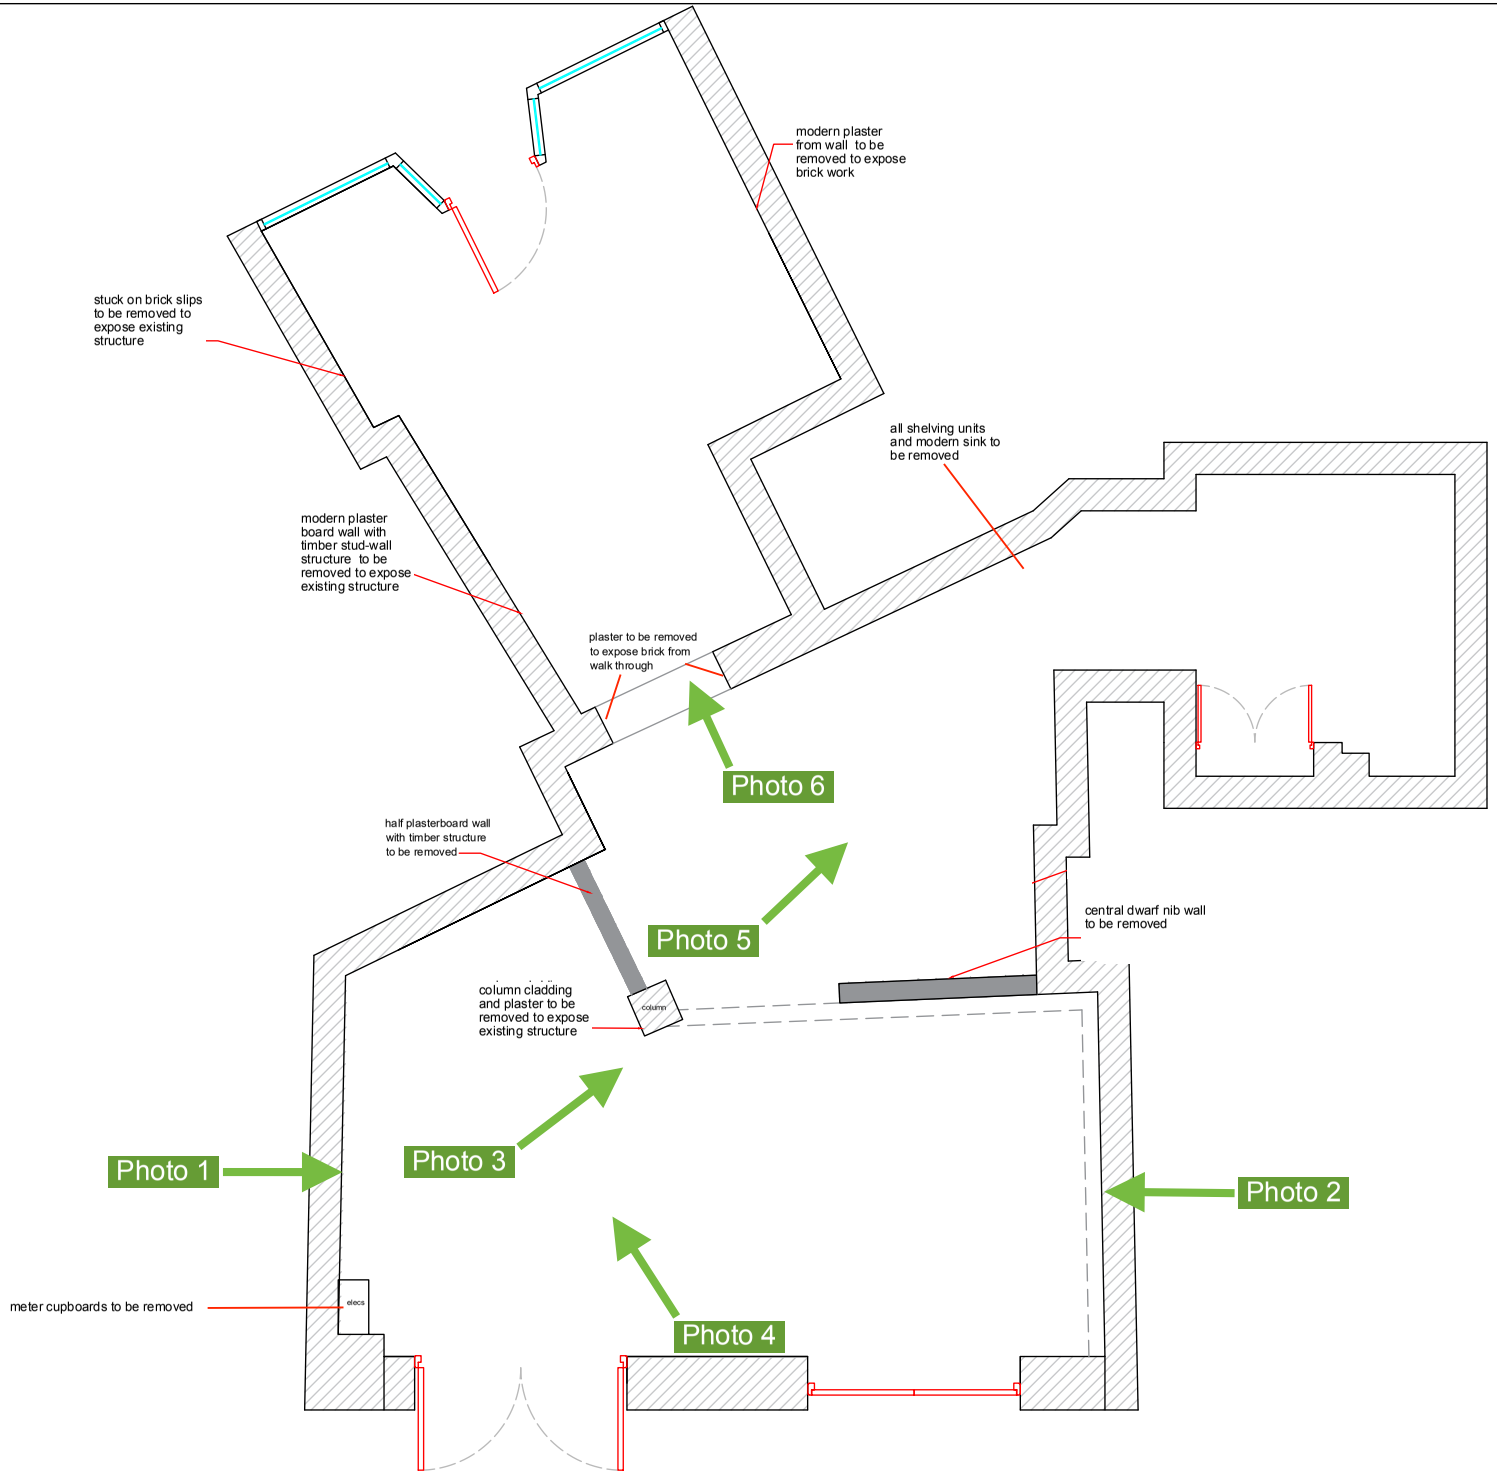

retail experience design

Project	White Pine
Title	Existing
Date	27.04.21
Scale	1:50 @ A3
Drawing	670.03.00

This drawing is the property of Retail Experience Design Limited. Copyright is reserved by them and the drawing is issued on the condition that it is not copied, reproduced, retained or disclosed to any unauthorised person, without the consent in writing of Retail Experience Design Limited. All dimensions are to be checked on site prior to manufacture and any discrepancies reported to Retail Experience Design Limited who will advise if there is any necessary action required. Retail Experience Design Limited, Studio 19, Canal Warehouse, Leicester Row, Coventry, CV1 4LH. Tel: 0772 551 4230 Email: dean@retailexperiencedesign.co.uk