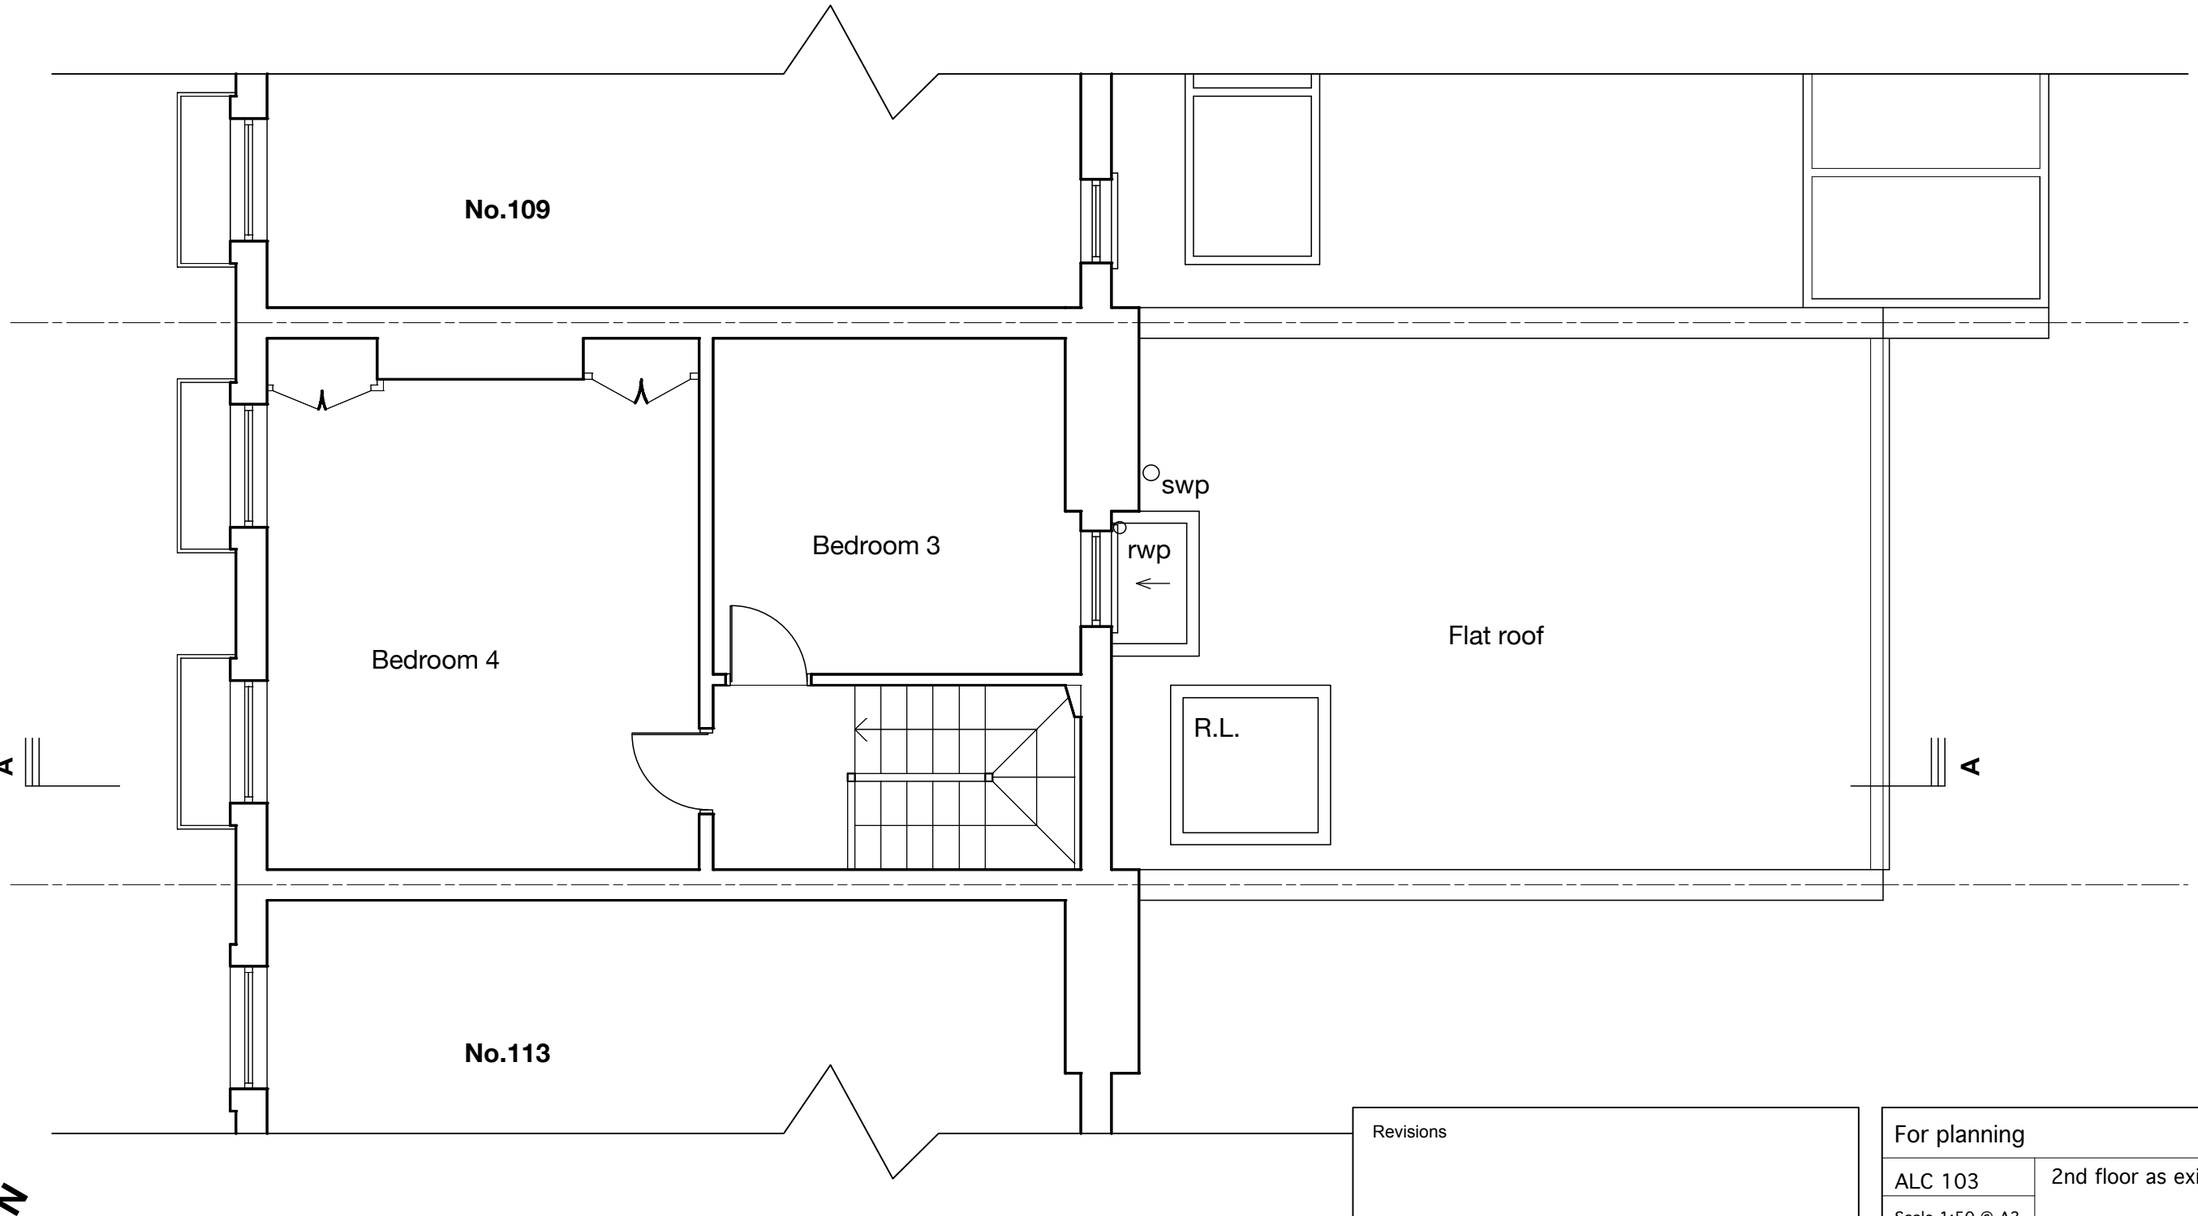

0 1000 2000 3000 4000 5000 6000 mm

Revisions

For planning

ALC 103	2nd floor as existing
Scale 1:50 @ A3	111 Arlington Road London NW1 7LE
April 2021	

Appleton Weiner

19 Wallace Road London N1 2PG
Telephone 020 7253 8387

ALL DIMENSIONS TO BE CHECKED ON SITE.
DISCREPANCIES TO BE REFERRED TO APPLETON WEINER.

DO NOT SCALE OFF THIS DRAWING.
ALL DRAWINGS RETAIN APPLETON WEINER COPYRIGHT ©