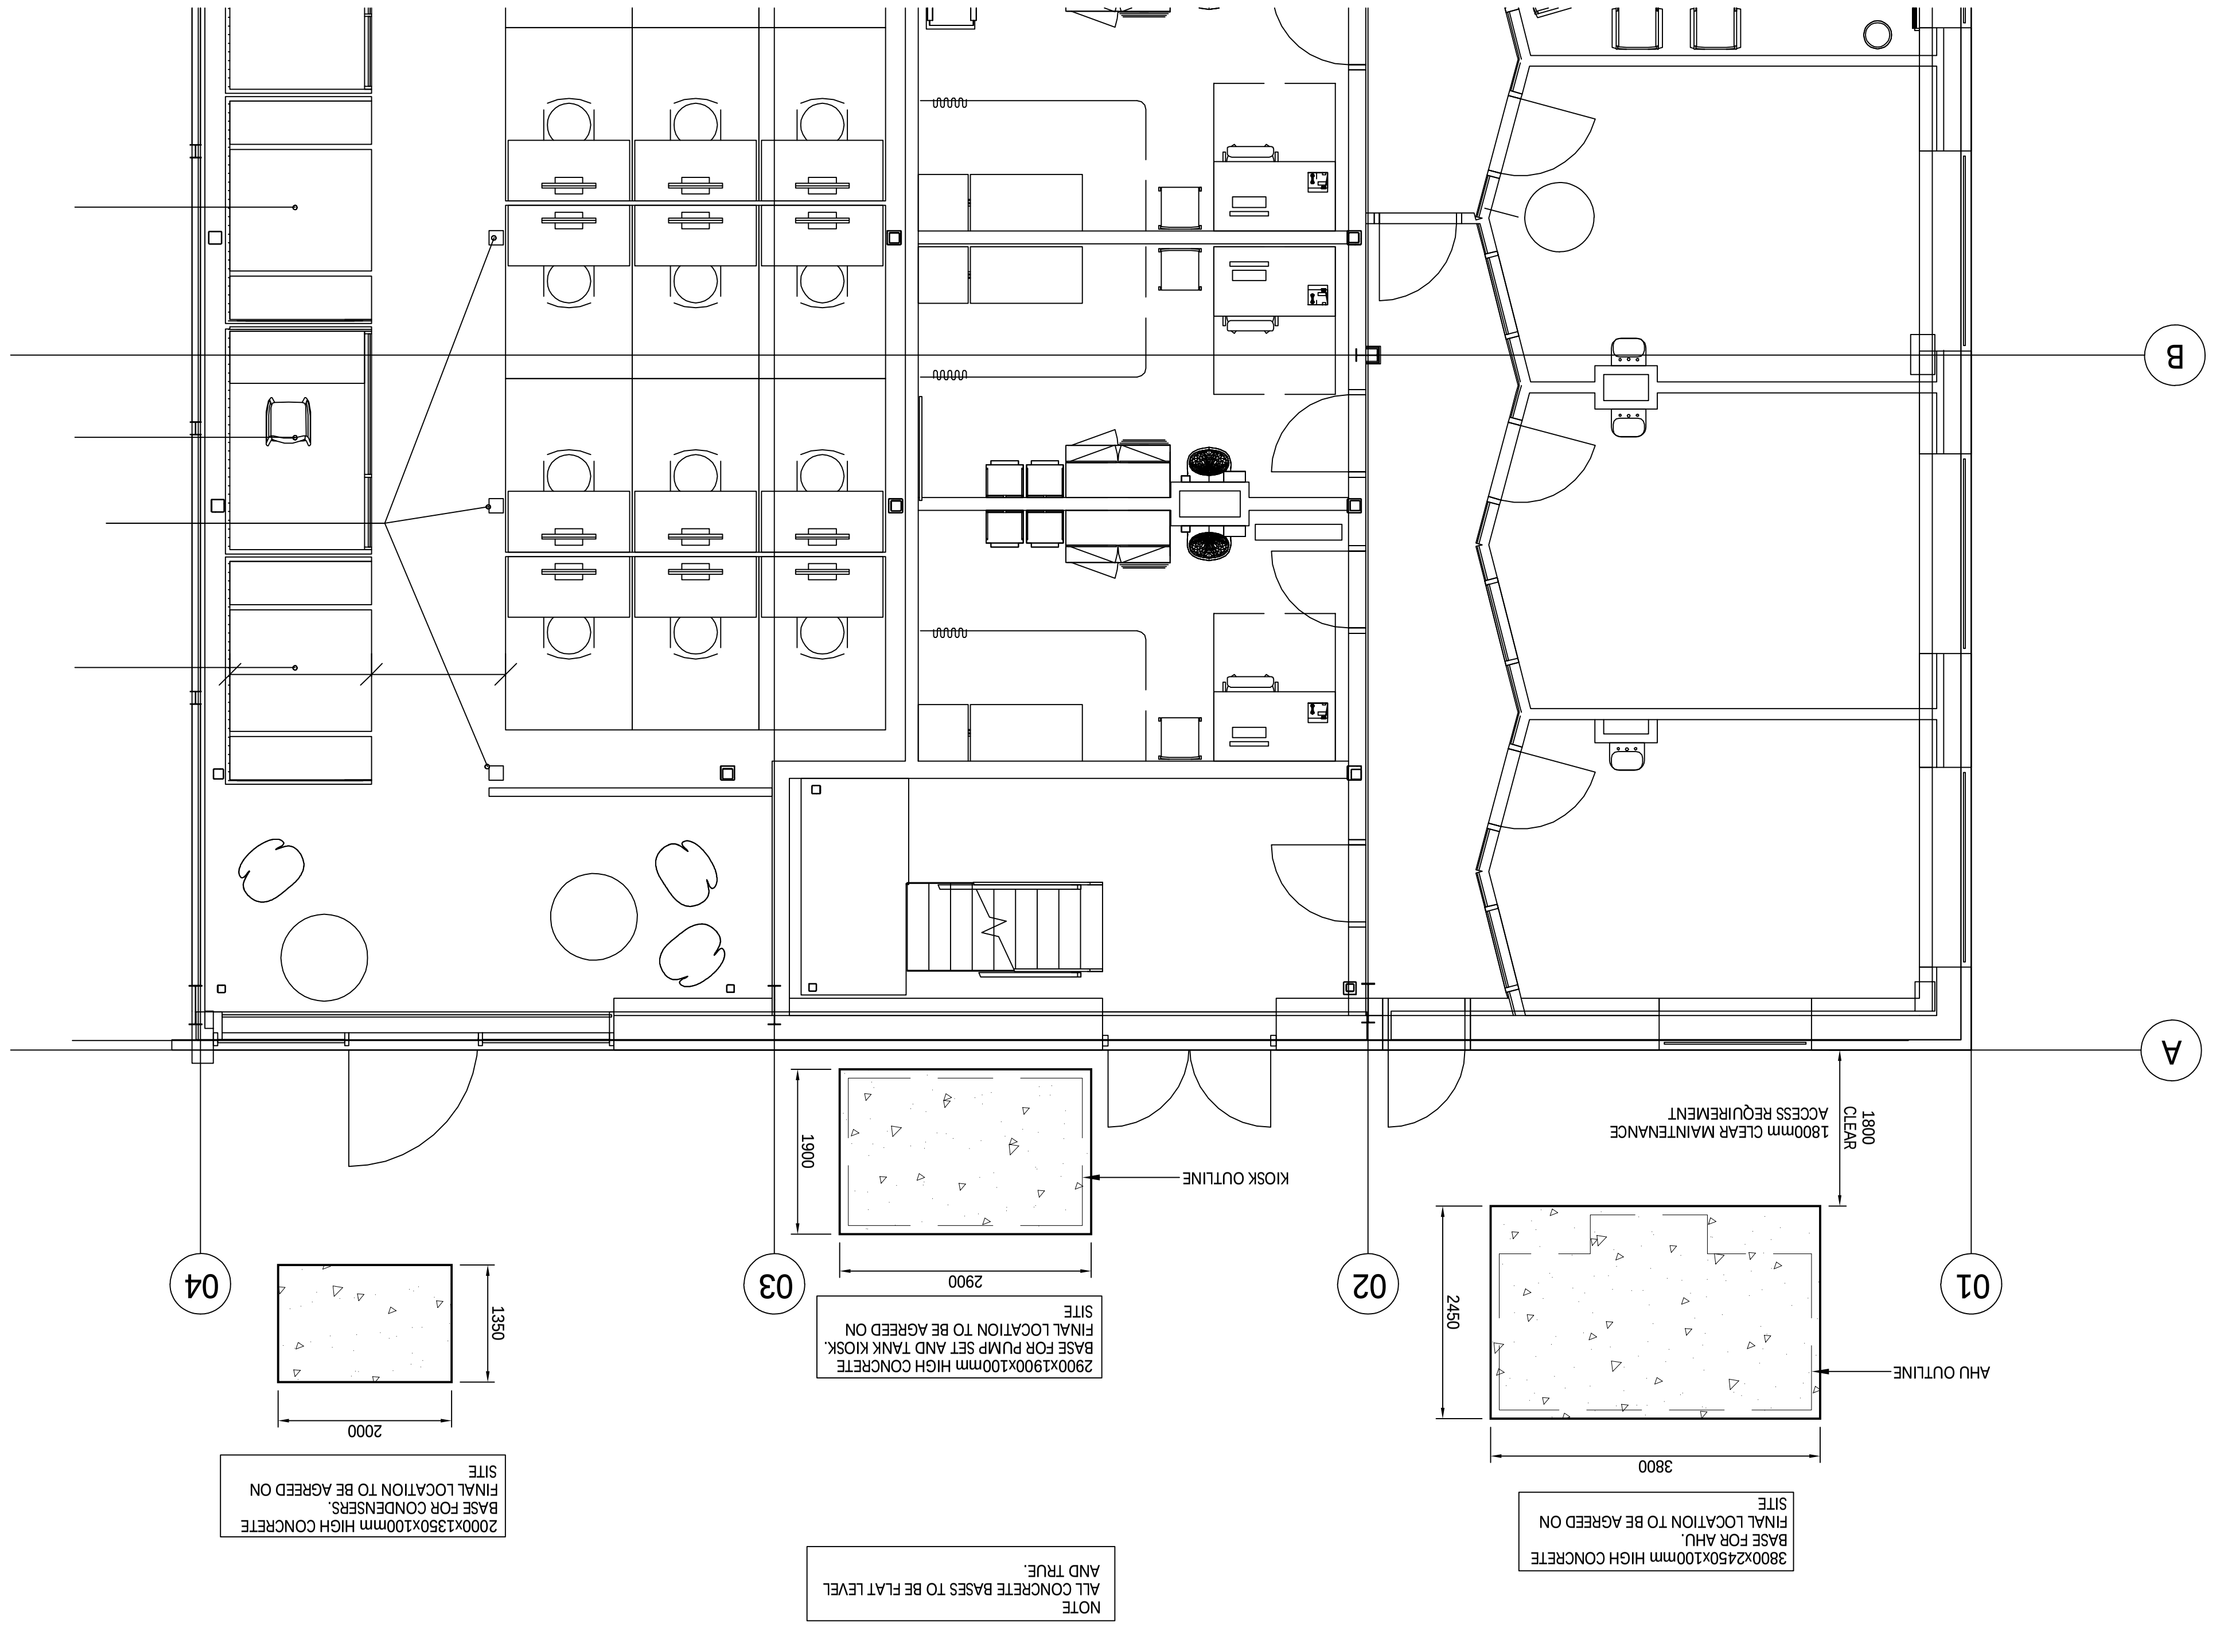

REV	DESCRIPTION	DATE	CHKD

BUILDERSWORK DRAWING

DP BUILDING SERVICES LTD
PROVIDENT HOUSE, RUSSELL ROW,
HIGH STREET, BECKENHAM,
KENT BR3 1AT
Tel. 020 8249 6417 Fax. 020 8249 6423
Email: rathamm@dpbuildcc.uk

CLIENT
C&I NHS TRUST KENTISH TOWN

PROJECT
THE SHED KENTISH TOWN

TITLE
GROUND FLOOR MECHANICAL SERVICES
BUILDERSWORK REQUIREMENT

SCALE	PAGE SIZE	DATE
1:50 @ A1	A1	APRIL 2021

DRAWN	ENGINEER	CHECKED
TS	-	-

DRAWING No. DP.NHSKT.BW01 REVISION -