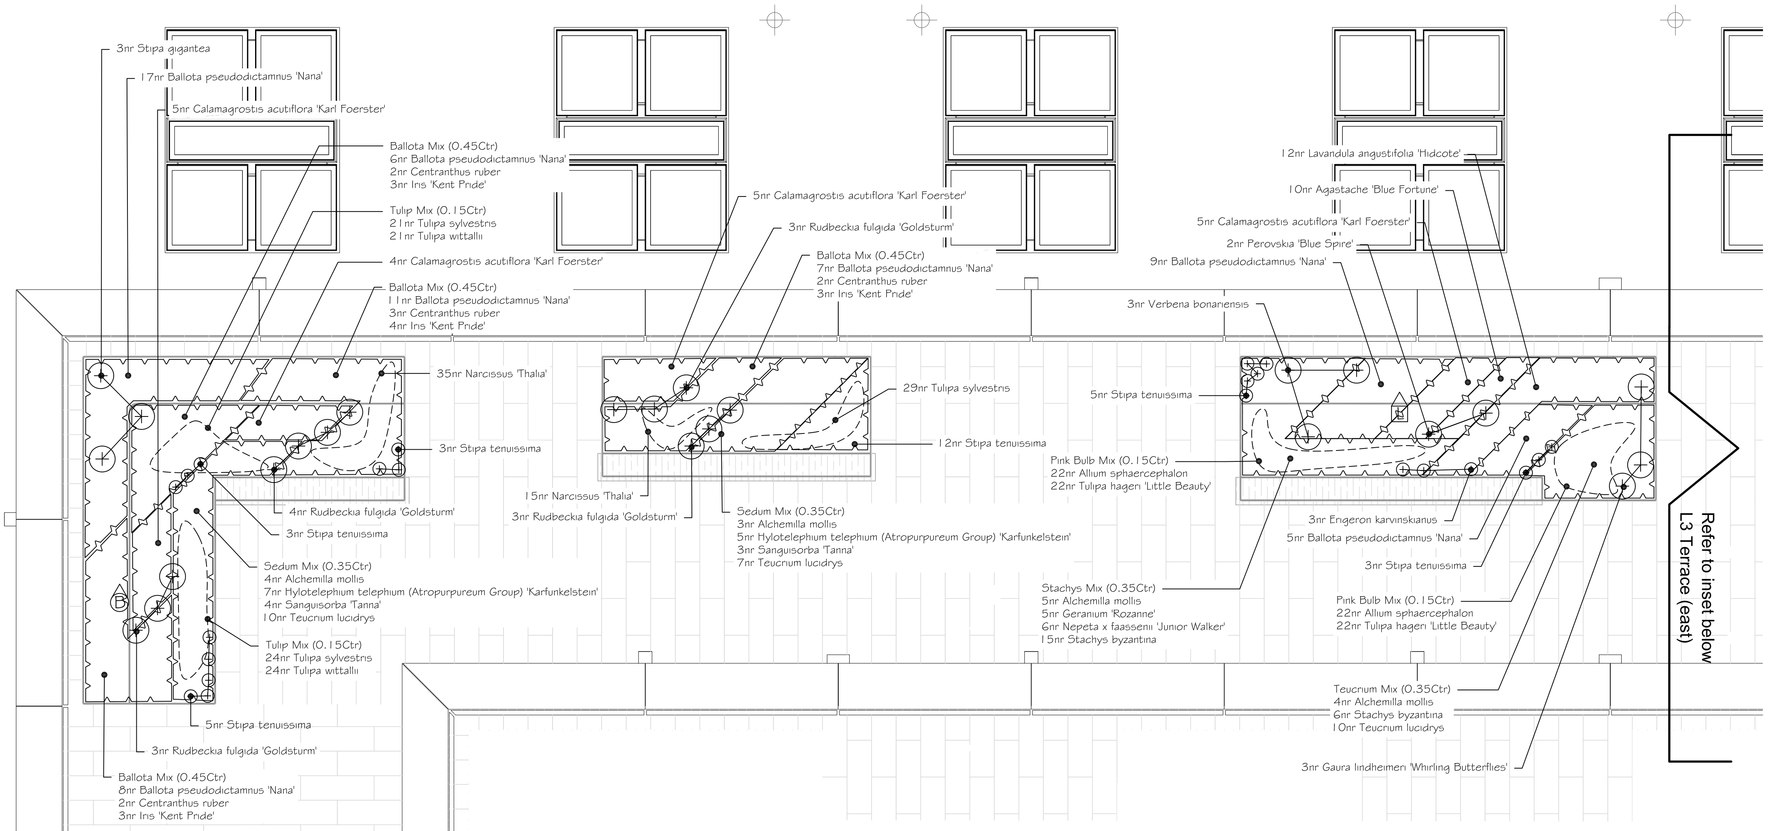

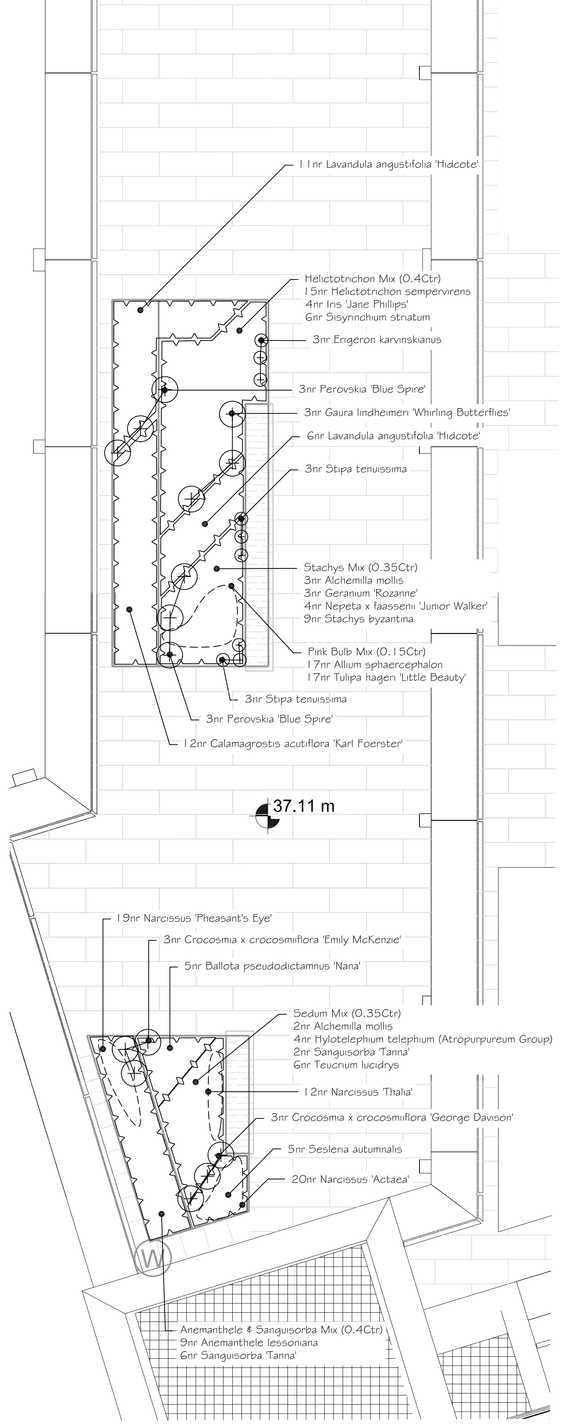

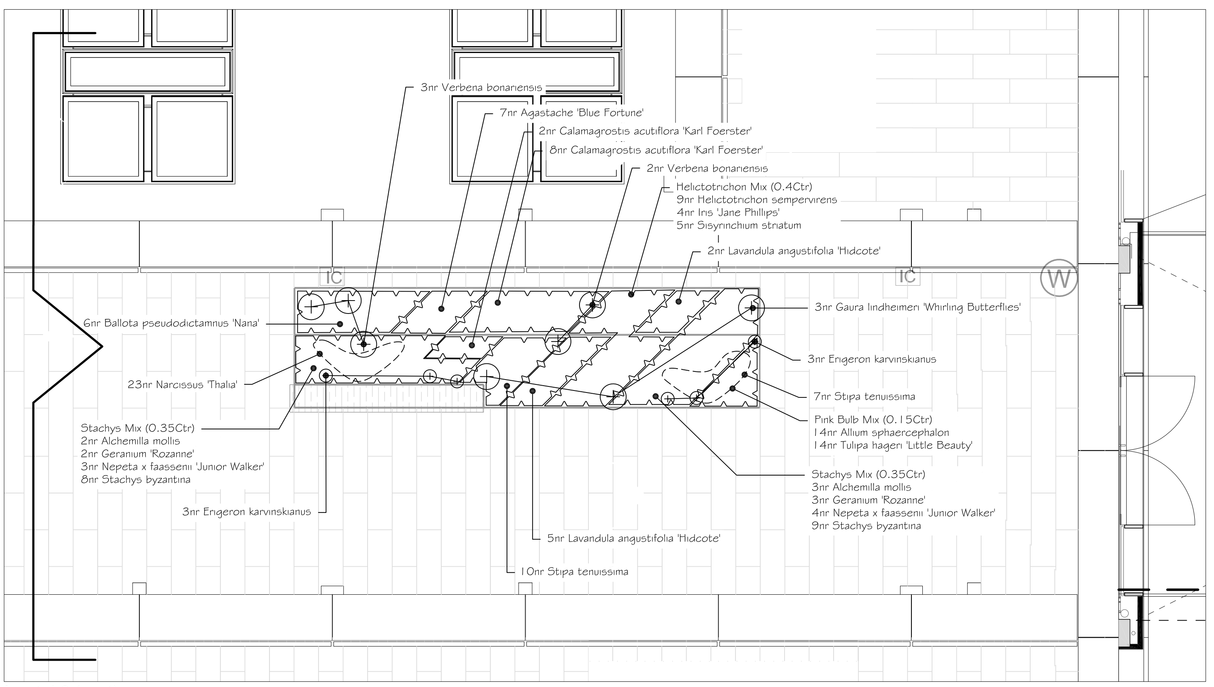

Inset: L3 (east)

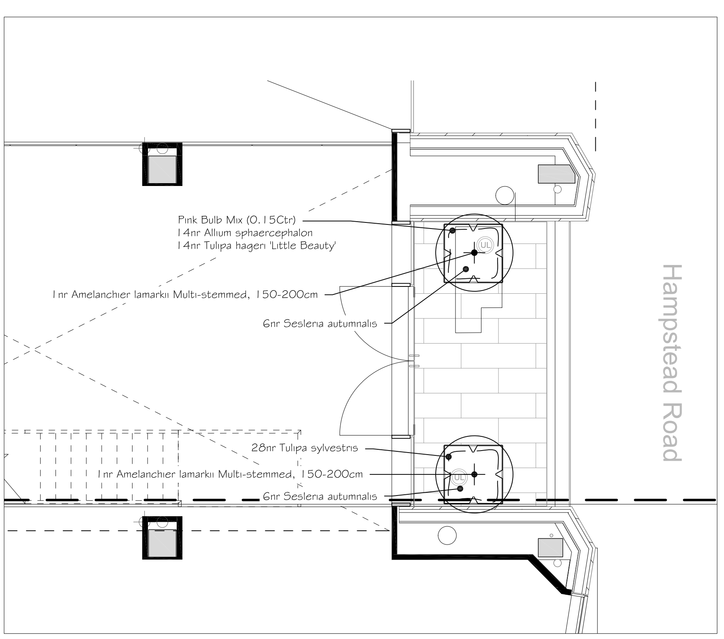

Inset: L3 balcony to Hampstead Road

Key

Shrubs, perennials, grasses planting

Spot perennials

Bulb underplanting

Insect Houses

Ladybird House from Greengardener.co.uk

Beneficial Insect House from Greengardener.co.uk

Revision	Number	By	Date
Planting revised to suit amended terrace layout, biodiversity enhancements added to layout	A	LW	27/04/2021

NOTES:

REFER TO DETAILED PLANTING - SCHEDULE L3 (L17412-TLP-SchL3)

- All planting is specified to be carried out between the months of November and March. If planting is carried out outside this season, the specification should be changed to container grown plants only.
- Surface Mulching to all plant beds shall be 25mm depth of LECA mulch, free from fungus, disease and debris.
- In order to comply with DEFRA guidance: All plant stock to be either propagated from seed in the UK or grown in the UK for a minimum 12 months
- Plant mixes: plants to be grouped in 2s and 3s of the same plant to create naturalistic groupings

thelandscapepartnership
landscape architecture urban design environmental planning

Bedford	01234 261315	☐
Woodbridge	01394 380509	☒
London	020 7252 0002	☐
Norwich	01603 230777	☐

Project
Stephenson House, Camden

Drawing
Detailed Planting -
L3 Terrace

Status
CONSTRUCTION

Job No.	17412
Dwg. No.	17412-TLP-430
Scale	1:50@A1
Drawn	LH
Checked	LW
Date	18-12-2018

Do not scale off drawing. All dimensions & Levels are to be checked on site. Any discrepancies must be reported to the landscape architect immediately.

Copyright THE LANDSCAPE PARTNERSHIP LTD

North