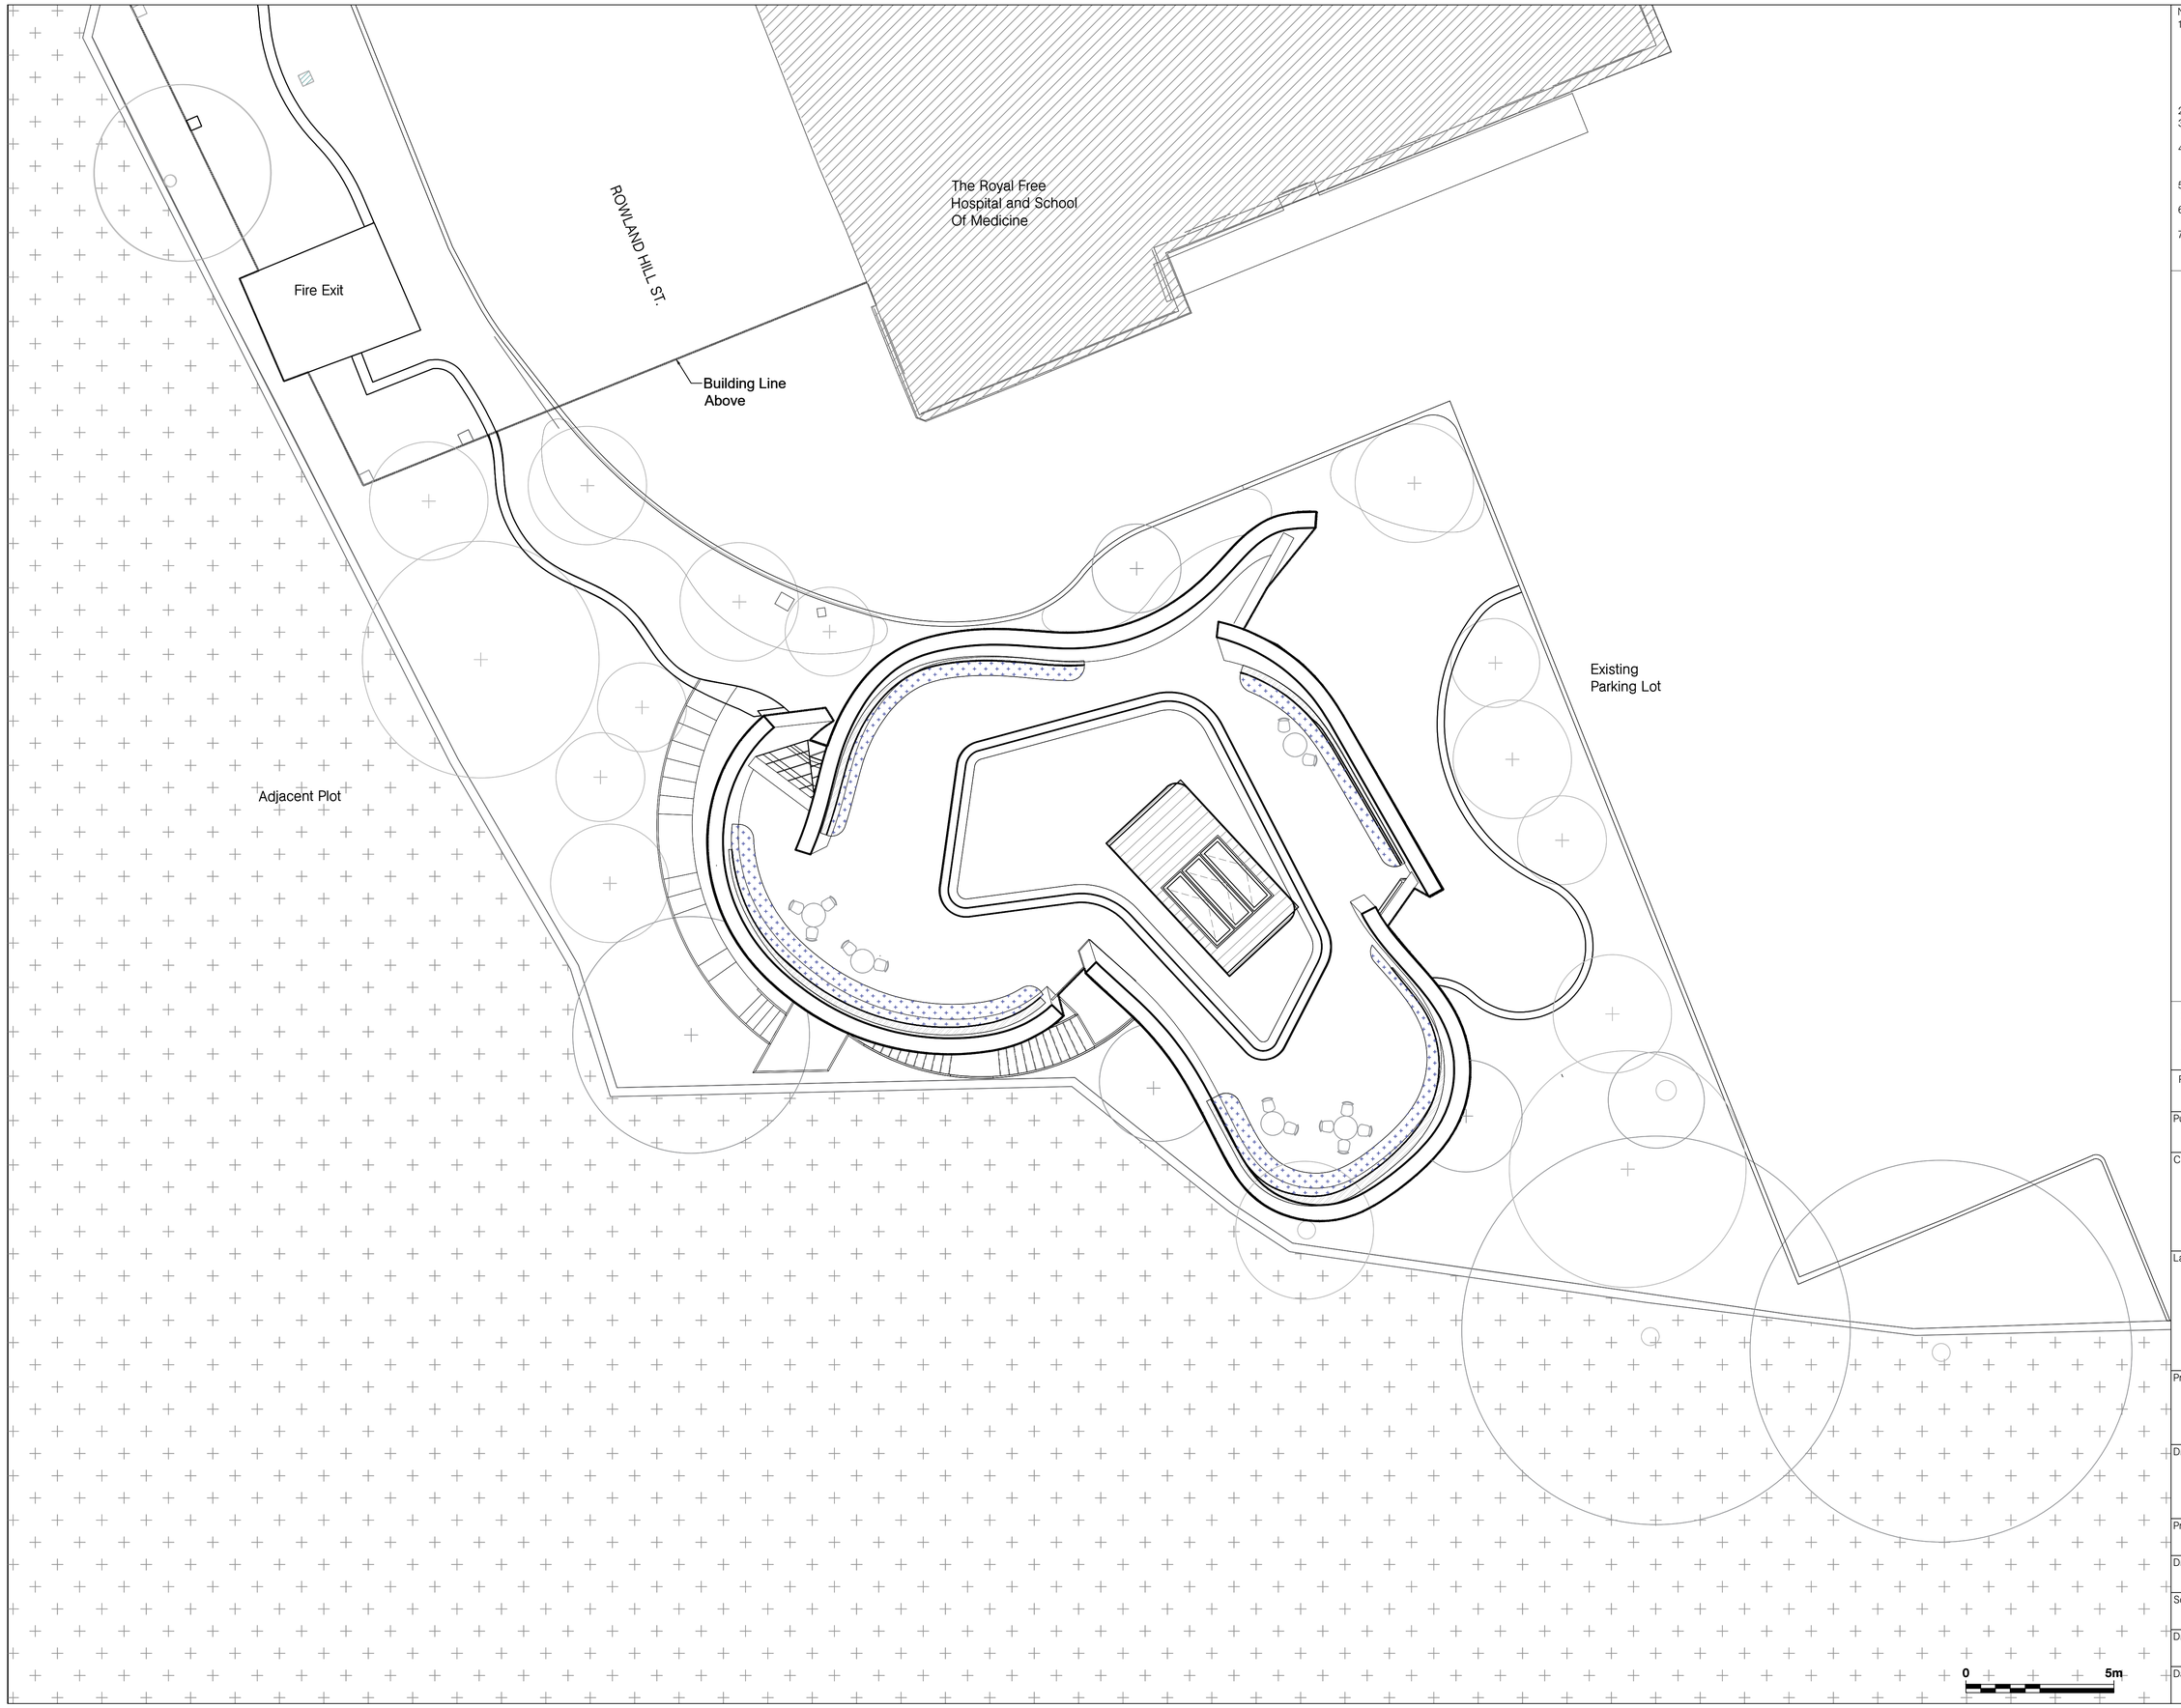


Notes

1. This document should not be relied on or used in circumstances other than those for which it was prepared and for which Martha Schwartz Partners was commissioned. Martha Schwartz Partners accepts no responsibility for this document to any other party other than the person by whom it was commissioned.
2. NOT FOR CONSTRUCTION
3. Do not scale drawing. Figured dimensions prevail in all cases.
4. To be read in conjunction with all other drawings and specifications including but not limited to structural and service engineers' drawings.
5. Where an item is covered by drawings to different scales the larger scale drawing is to prevail.
6. All dimensions are in millimeters, unless stated otherwise.
7. For retaining walls, please refer to Engineers drawings and specifications.

**LEGEND**

Building Outline

**PLANTING**

Refer to Planting Schedule

Proposed Trees

Existing Trees

Perennial Mix 1

Shade Tolerant Wildflower Meadow

Shrub Mix 1

Shrub Mix 2

Perennial Mix 2

Sedum Mat

Climber Mix

| Tree Species | |
|---|---|
| Abbreviation | Scientific Name |
| PA | Prunus avium |
| SAc | Sorbus aucuparia |
| SA | Sorbus aria |
| BJ | Betula jacquemontii |
| BP | Betula pendula |
| PS | Prunus subhirtella 'Autumnalis' |
| Qr | Quercus robur |
| Ag | Alnus glutinosa |

| Rev | Date | Description / Drawn / Approved |
|---|---|---|
| 04 | 05/07/2021 | Stage 4 - Issue for Planning |
| 03 | 09/04/2021 | Stage 4 - Issue for Planning |
| 02 | 12/06/2020 | Stage 4 - Issue For Tender |
| 01 | 24/04/2020 | Stage 4 |

Purpose of Issue

**Stage 4 - Issue For Tender**

Client

**Maggie's Trading Ltd.**
**20 St. James St**
**London**
**W6 9RW**

Landscape Architect

**Martha Schwartz Partners Ltd**
**c/o GC Accountants**
**283-285 Green Lanes**
**www.marthaschwartz.com**

MSP

© copyright 2017 Martha Schwartz Partners Ltd.

Project Title

**Maggie's Centre at the Royal Free**

Drawing Title

**Planting Plan**
**Roof Terrace**

Project Number

**0126**

Drawing Number

**007562-MSP-00-L2-DR-L-902**

Scale - A1 **1:100**

Revision **04**

Drawn **JK**

Approved **MK**

Date **05/07/2021**

North

P:\Projects\0126 Maggies Centre\4 Design\5 Detailed Design\1 CAD\Illustrative\1 CAD\04 plotsheets\007562-MSP-00-L2-DR-L-902 Planting Plan.dwg
4/1/2021 12:08 PM