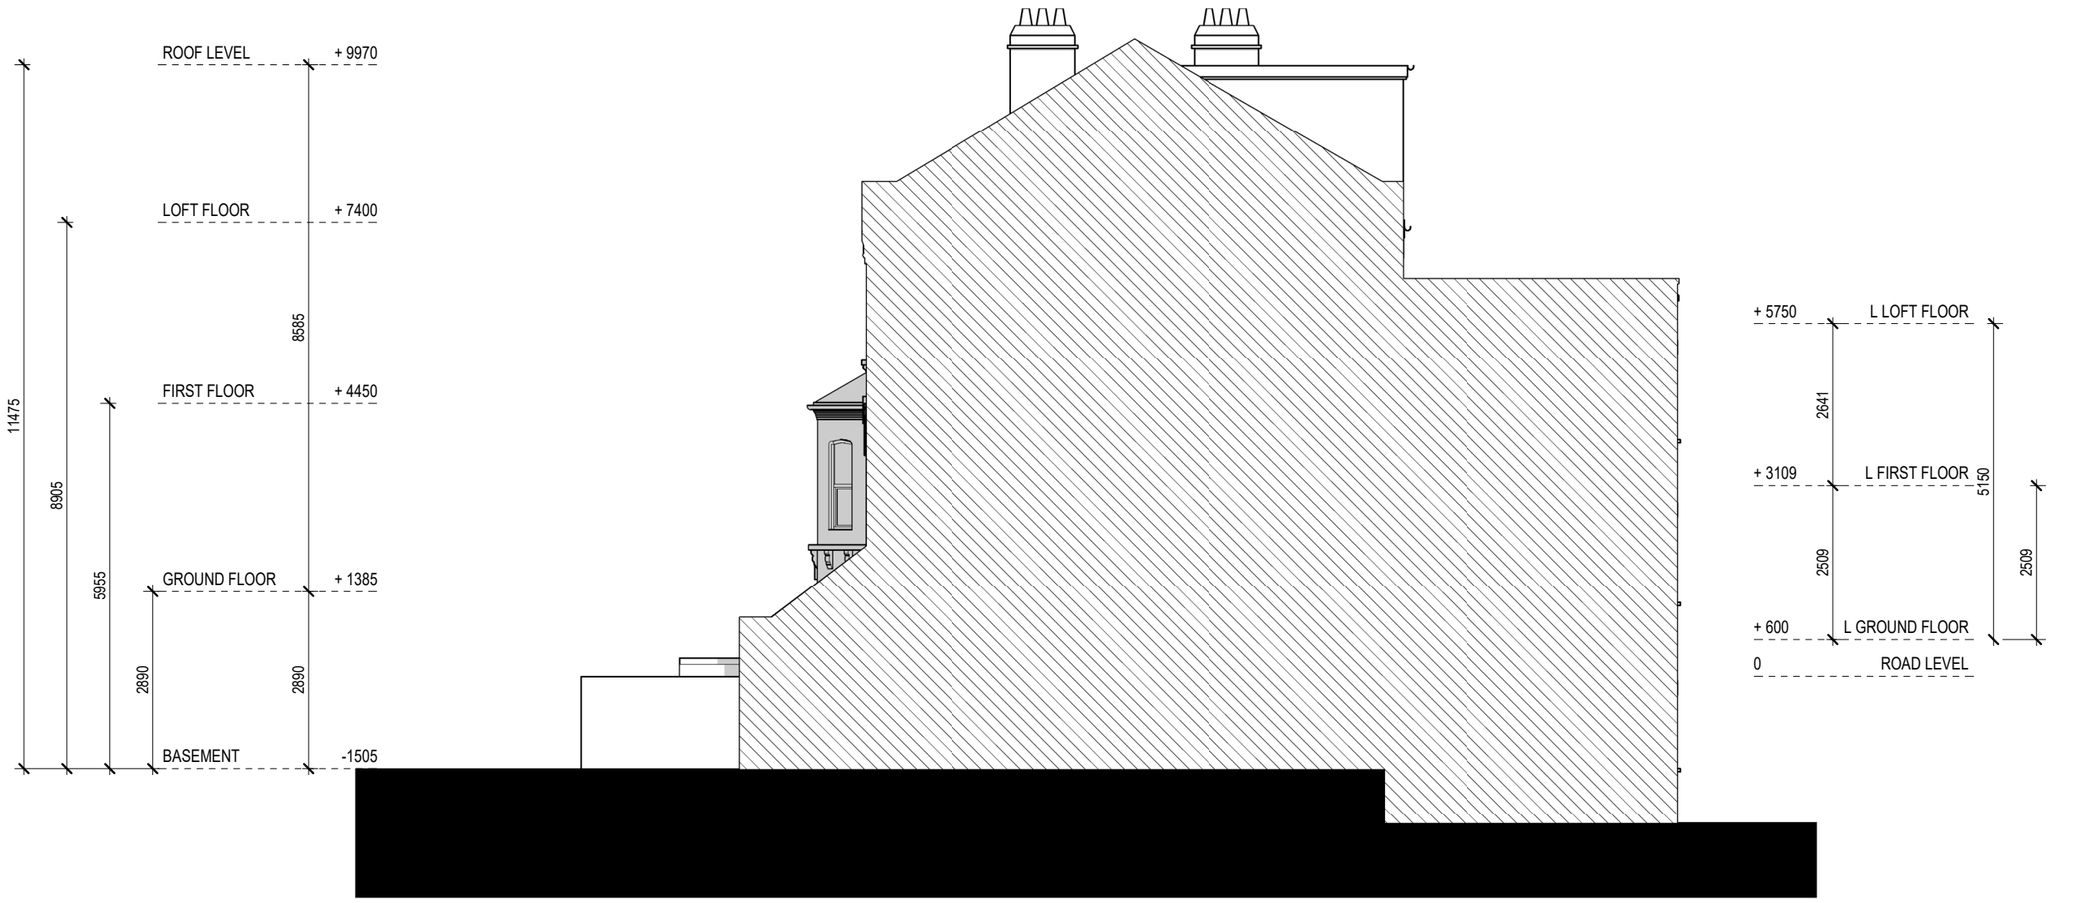

0 5m 10m

Written dimensions to be taken in preferences to scaled dimensions. The Contractor is responsible for checking all dimensions before work starts.

All work is to be carried out to the requirements, and to the satisfaction of the Local Authority.
These drawings are for planning purposes only

Any discrepancies to be brought to the attention of 4D Planning Consultants immediately.

Description

Rev	Date	Description	by	chk

4D PLANNING™
Chartered Town Planners & Architectural Technicians

Architecture I Town Planning

T: 0203 1500 183 www.GetMePlanning.com

www.GetMePlanning.com

Client
Mrs Jude Houston

Project
10C Oakford Road, Kentish Town, NW5 1AH

Title
EXISTING DRAWINGS ELEVATIONS

Date: 09.04.2021
Scale: 1:100@A3
Drawing No.4D-109 E 05
Rev: