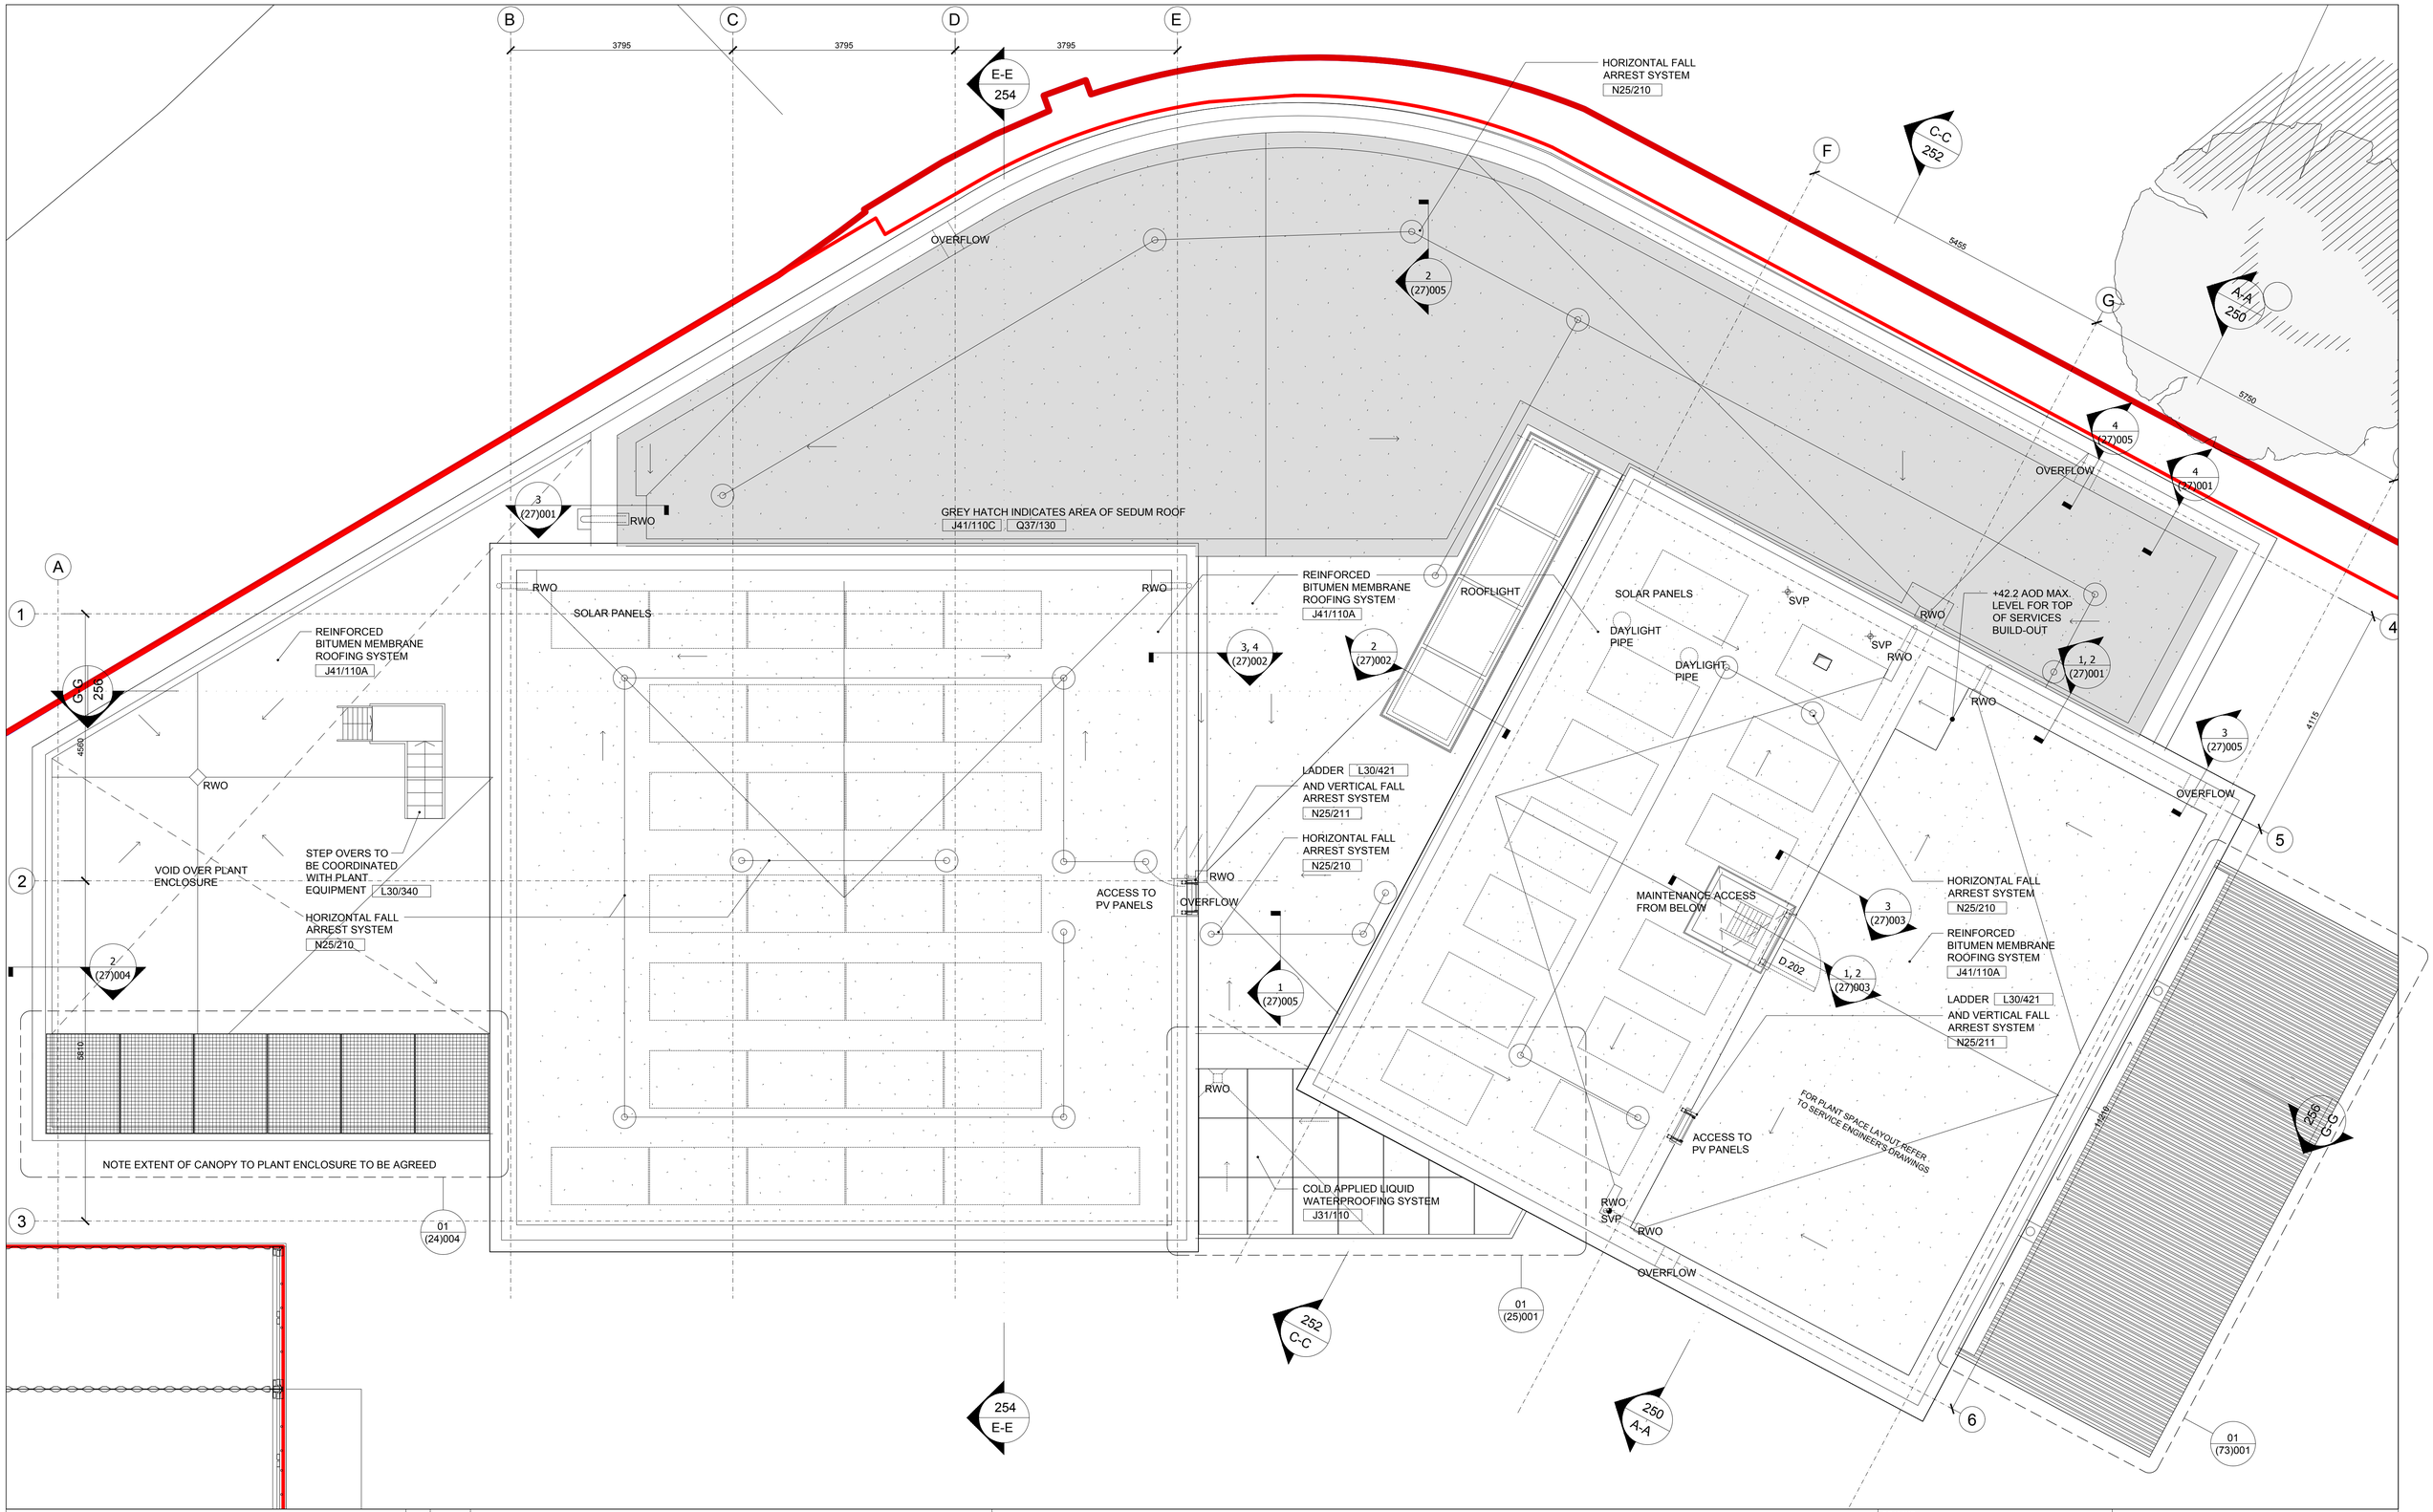

DO NOT SCALE

THE CONTRACTOR IS TO CHECK AND VERIFY ALL BUILDING AND SITE DIMENSIONS, LEVELS AND SEWER INVERT LEVELS AT CONNECTION POINTS BEFORE WORK STARTS.

THIS DRAWING IS TO BE READ AND CHECKED IN CONJUNCTION WITH ENGINEERS AND OTHER SPECIALIST DRAWINGS.

THE DRAWING AND THE WORKS DEPICTED ARE THE COPYRIGHT OF REED WATTS ARCHITECTS AND MAY NOT BE REPRODUCED EXCEPT BY WRITTEN PERMISSION.

REV	DATE	DESCRIPTION
A	23.09.19	STAGE 3 FOR COSTING
B	18.11.19	DRAFT - PRELIMINARY STAGE 4
C	23.12.19	STAGE 4 IN PROGRESS
D	20.01.20	GA LAYOUT FREEZE
E	17.02.20	STAGE 4 DRAFT FOR AI / FIRE CONSULTANT CO-ORDINATION
F	17.03.20	DRAFT TENDER ISSUE FOR CO-ORDINATION
G	17.04.20	TENDER
H	22.01.21	TENDER UPDATED

NOTES

NOT FOR CONSTRUCTION
ALL LEVELS ABOVE ORDNANCE DATUM
LIGHTNING PROTECTION SYSTEM TO BE DESIGNED AND CO-ORDINATED TO TO ARCHITECT'S APPROVAL.

N

0 1 2 3M

DRAWING
PROPOSED ROOF PLAN

DRAWING NO 1906(0)154
REVISION H
SCALE 1:50 @ A1 1:100 @ A3
DATE 11.07.19
STATUS TENDER

www.reedwatts.com
studio@reedwatts.com
REED WATTS

PROJECT 1906 ROUNDHOUSE CAMPUS