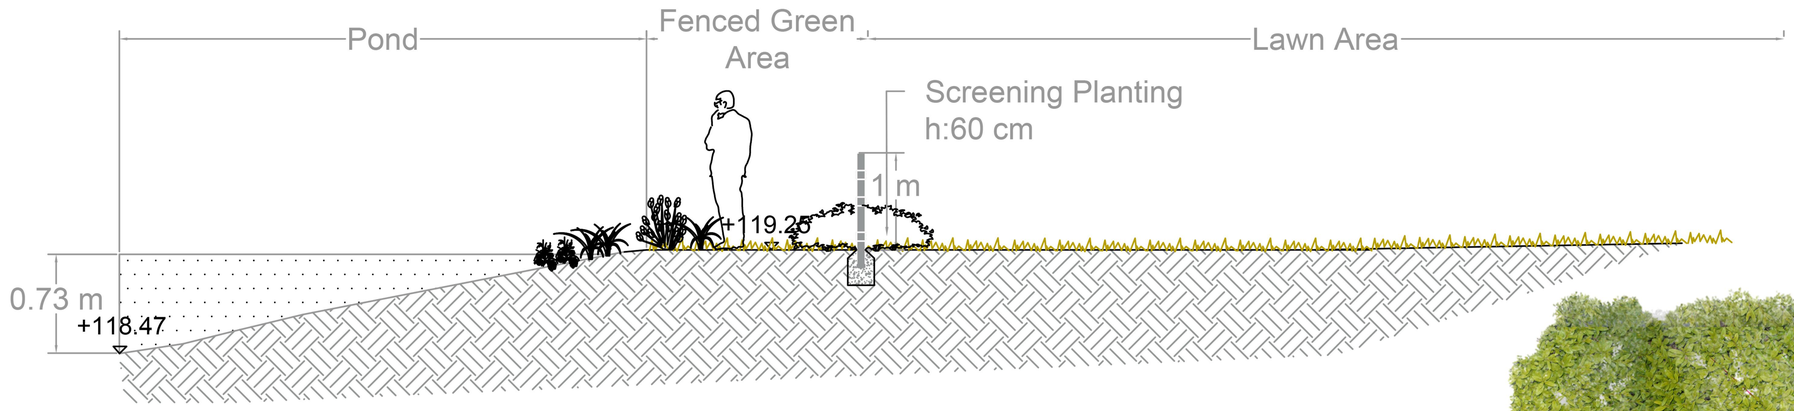

3 Branch Hill Pond Area - Section C-C`
Scale 1/50

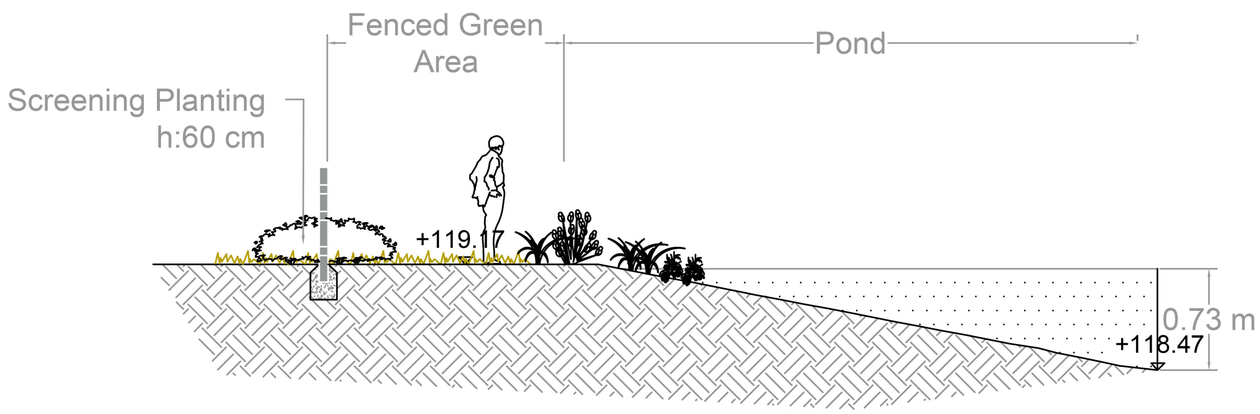

4 Branch Hill Pond Area - Section D-D`
Scale 1/50

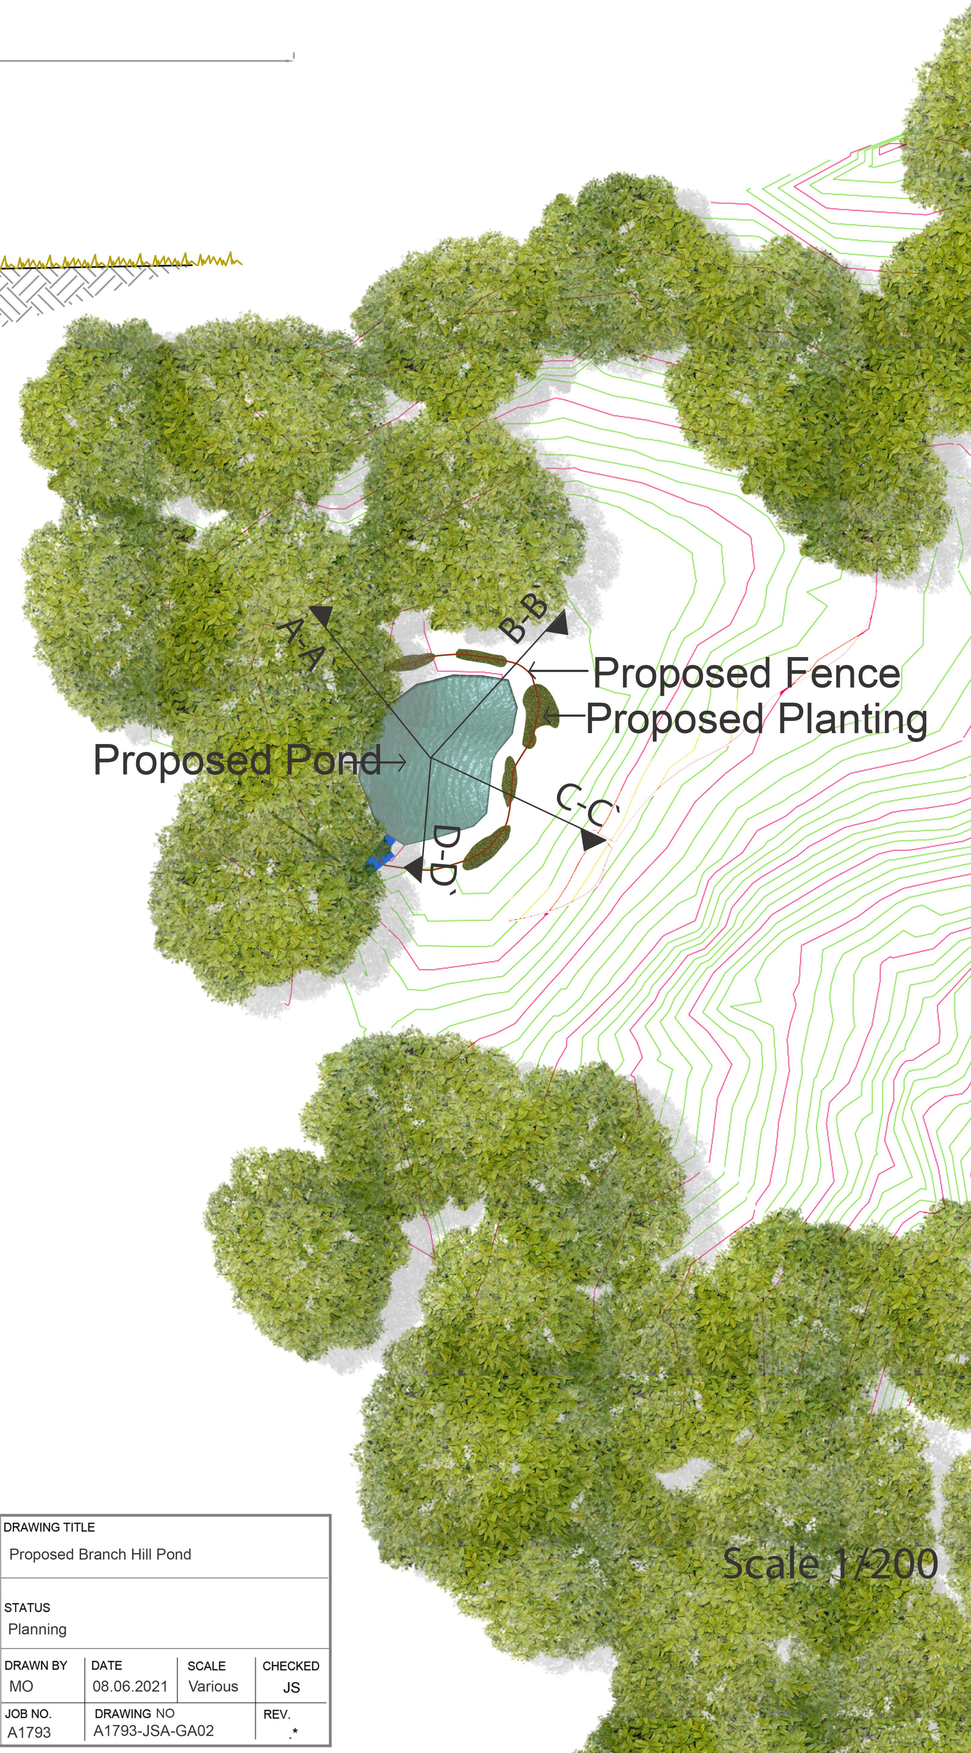

Proposed Branch Hill Pond - Hampstead Heath
-Plan / Sections - Various Scales

JON SHEAFF&ASSOCIATES

CLIENT: Redington Frognal			DRAWING TITLE: Proposed Branch Hill Pond	
PROJECT: Branch Hill Pond			STATUS: Planning	
DRAWN BY: MO	DATE: 08.06.2021	SCALE: Various	CHECKED: JS	
JOB NO.: A1793	DRAWING NO: A1793-JSA-GA02		REV.: .*	