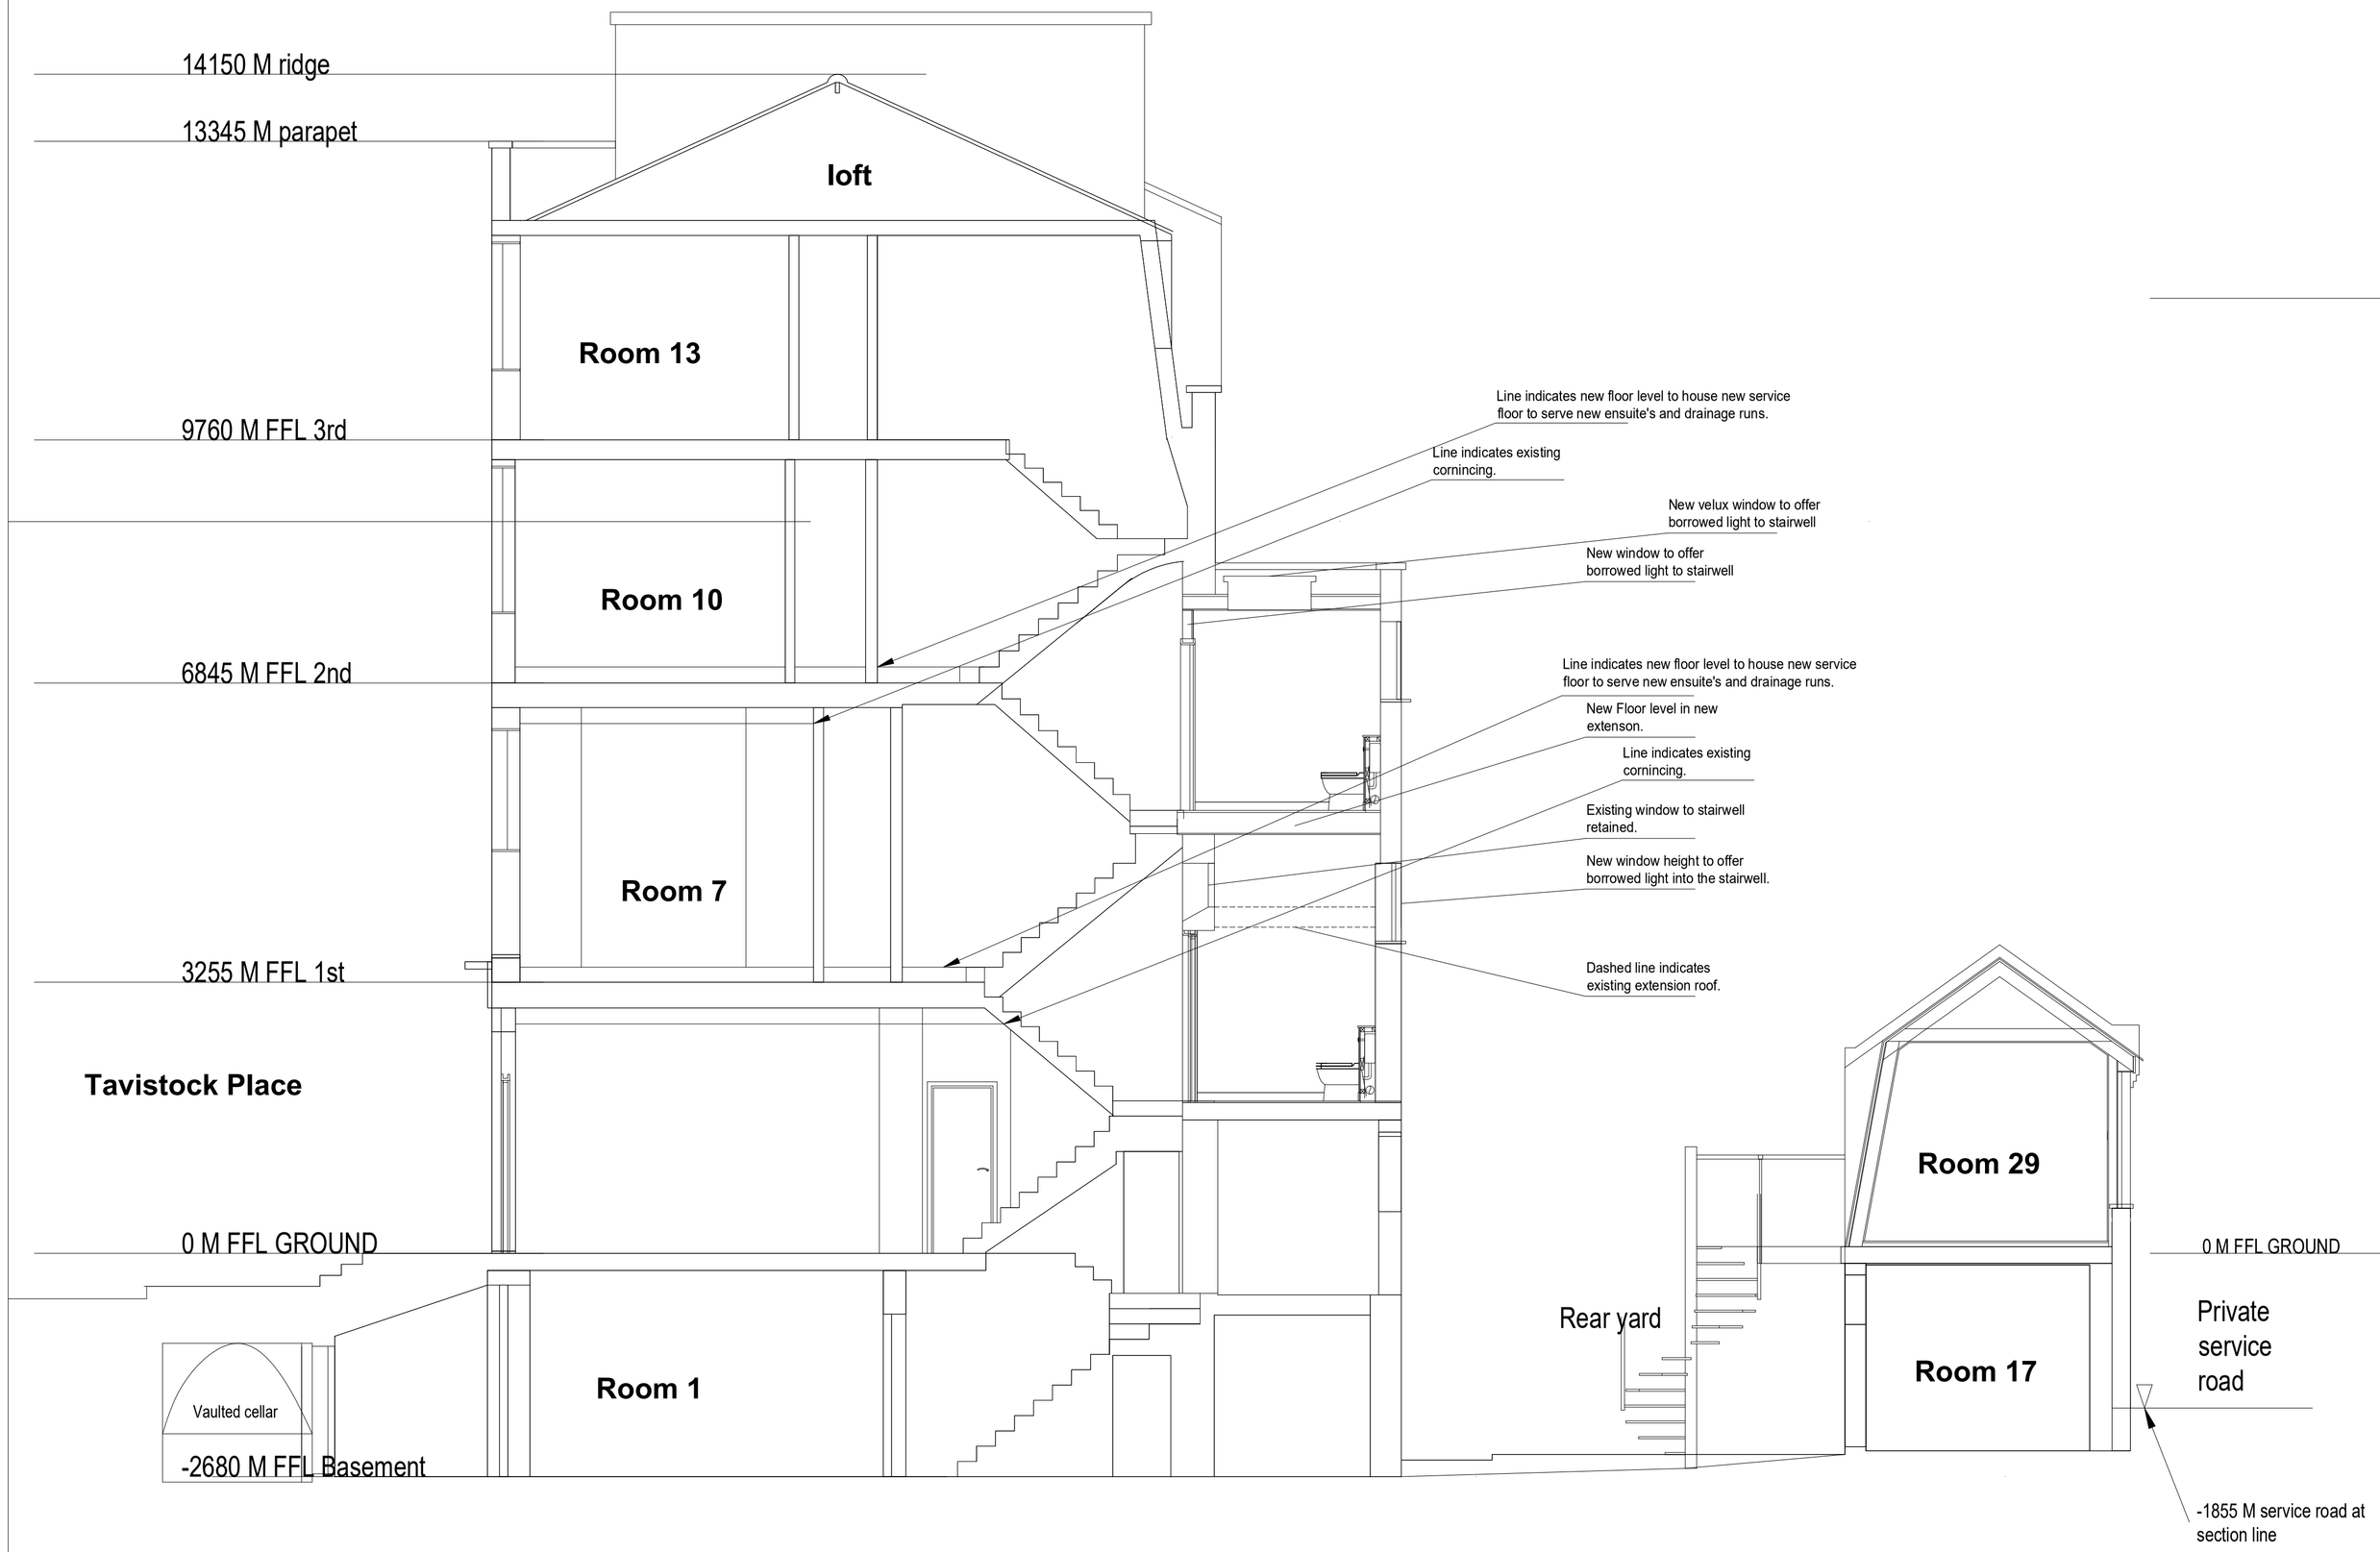

Section A-A

Existing Front elevation of annexe at rear of property

Proposed Front elevation of annexe at rear of property

Internal note - This pdf can be found in 2021\2105 Oxford House Tavistock Place\Listed Building Application Drawings

1M 2M 3M 4M 5M

This drawing is the copyright of Patrick Howard Design Associates and may not be reproduced in whole or part without written permission.

CONTRACTORS MUST VERIFY ALL DIMENSIONS ON SITE BEFORE SETTING OUT, COMMENCING WORK OR MAKING ANY SHOP DRAWINGS & MUST NOT SCALE FROM COPIES WITHOUT VERIFICATION

COPYRIGHT (C)

Rev.	Detail/Date/By

P.H.D. ASSOCIATES
BRAEMAR HOUSE
WATER LANE
STANSTED
ESSEX
CM24 8BJ
TEL: 01279 817342
EMAIL: INFO@PHDASSOCIATES.CO.UK

Project: Oxford House Hotel, Tavistsock Place, London WC1H 9RE	Date: 08/07/2021
	Drawn By: LJ/SHD
Drawing: Section AA & Front Annex Elevation As Proposed	Scale: 1 to 50 @ A1
	Drawing Number: 2105 LB 601