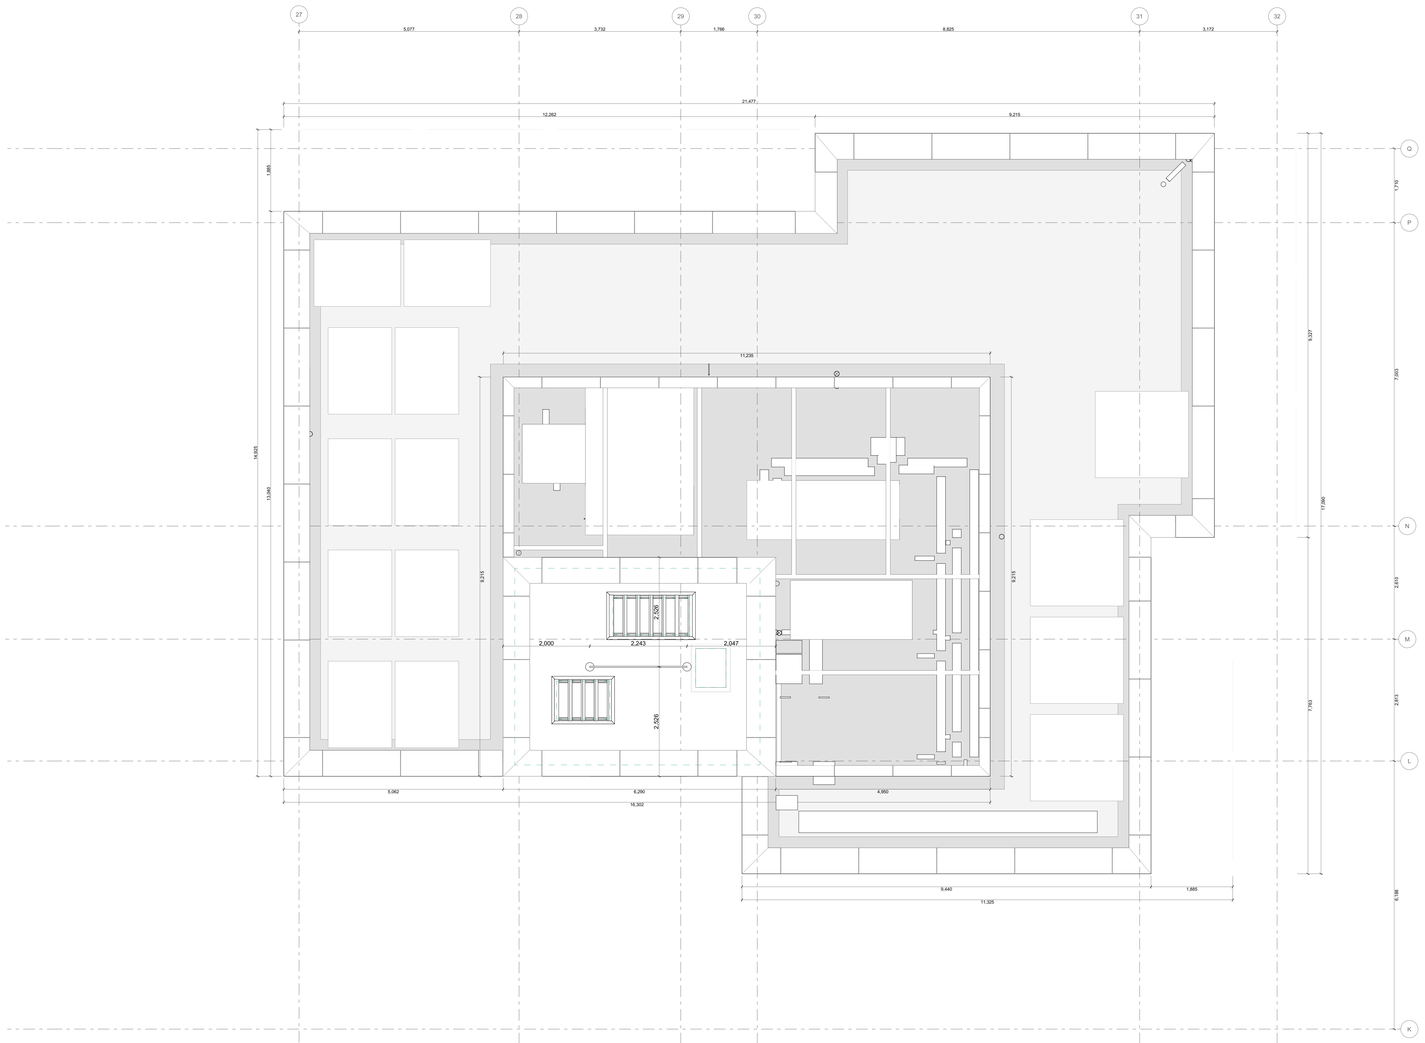

General notes:
All dimensions are approximate and subject to a full measured survey
All drawings to be read in conjunction with Structural Engineers and Services Engineers drawings. Any discrepancies are to be highlighted and brought to the attention of the Architects.

Health and safety notes:

Manual handling
Avoid as far as reasonably practicable hazardous handling operations, including heavy lifting loads and working over shoulder height.

Confined space / Working at height
Safe access to be provided when working at height.
Be aware of restrictions placed on movement when working with temporary access equipment.

Temporary propping
Care to be taken when fixing vertical elements to allow for secure fixing when fitting.

Personal protective equipment
Appropriate equipment to be worn at all times while on site.

Material hatches:

- Screed
- Blockwork
- Stone
- Insulation, Soft
- Insulation, Rigid
- Timber
- Dropped Ceiling
- Brick
- Concrete, Precast
- Concrete, In-situ
- Terracotta tiles
- Void former

Notes:

INDEX	DATE	REASON FOR ISSUE	NAME
T00	26/10/20	Stage 4 Tender	RK
T01	11/11/20	Stage 4 Tender	RK
T02	04/12/20	Tender Issue - Drawing Revision	RK
T03	14/12/20	Tender Issue - Drawing Revision	RK
T04	17/05/21	Stage 4 - VE Drawing Revision	RK
P00	06/07/21	Planning revison	RK

Caruso St John Architects

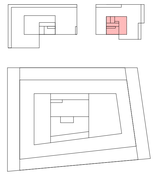

477 St Pancras Commercial Centre

Affordable - Roof Plan

PLANNING

Project Nr	Author	Unit	Level	Type	Discipline	Number	Status	Revision
477	CSJ	A1	07	FP	A	5008	S2	P00

Scale	Size W x H (mm)	Date	Revised	Drawn	Checked
1:50	1189 x 841	26/10/20	06/07/21	RK	JH

Project phase	Project datum
STAGE 05	±0.00 = 0.00 AOD

Client:
W RE
8 Richmond Mews, London, W1D 3DH

Project manager:
Blackburn & Co.
No 1. Clink Street, London, SE1 9DG

Architect:
Caruso St John Architects LLP
1 Cooke Street, London E2 9AG, UK, +44 (0)20 7613 3161, london@carusostjohn.com

Planning consultant:
Gerald Eve
72 Welbeck Street, London, W1G 0AY

Structural engineer:
AKT II
White Collar Factory 1 Old Street Yard London EC1Y 8AF

Building services:
Norman Disney Young
1 Angel Court, London EC2R 7HJ

Quantity surveyor:
Exigere
Montlands 5-23 Old Street London EC1V 9HL

Registered office: Caruso St John LLP is a Limited Liability Partnership registered in England No. OC415561