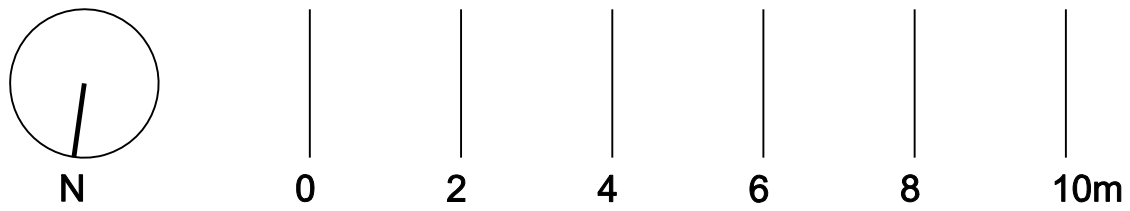

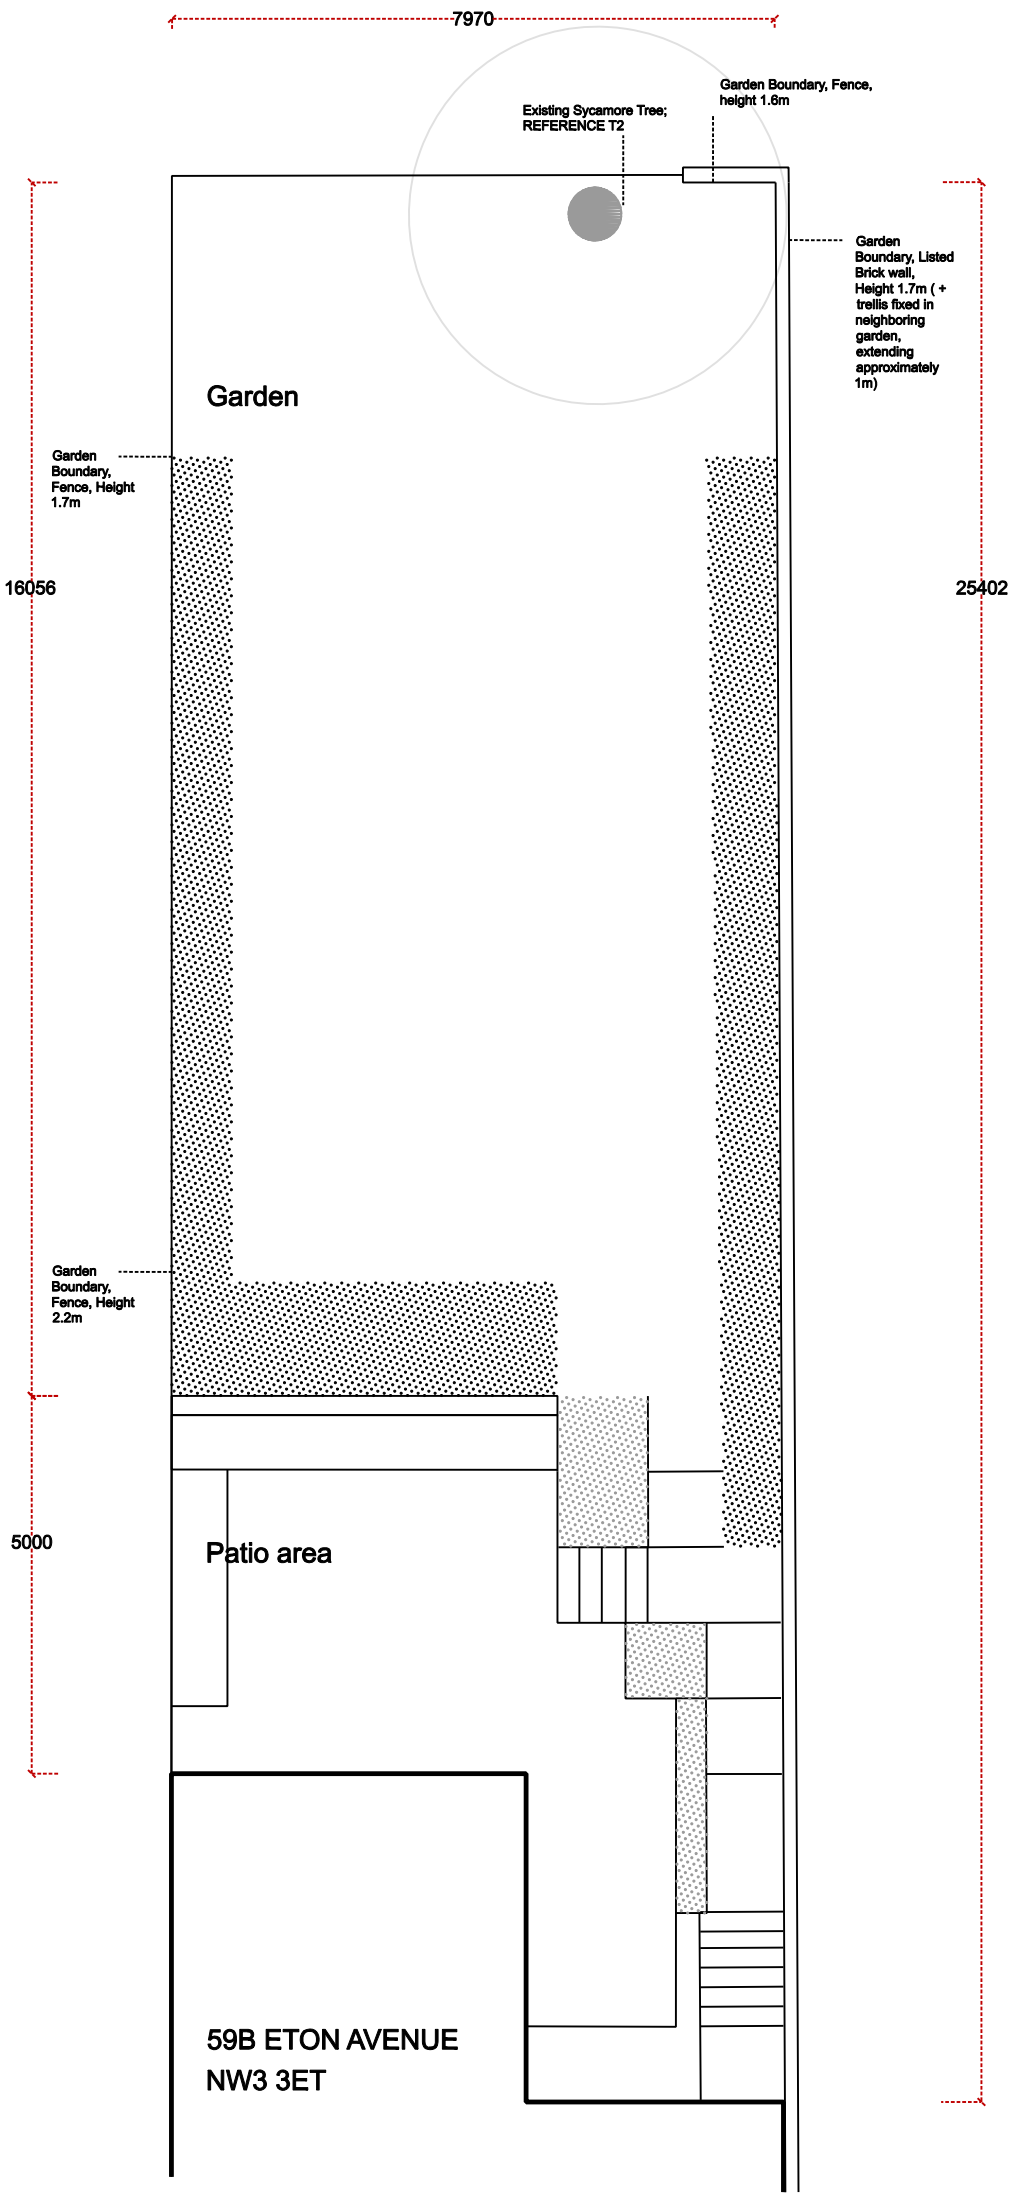

NOTES

RoundRobin studio SHALL HAVE NO RESPONSIBILITY FOR ANY USE MADE OF THIS DOCUMENT OTHER THAN FOR THAT WHICH IT WAS PREPARED AND ISSUED.

ALL DIMENSIONS AND LEVELS SHOULD BE CHECKED ON SITE.

DO NOT SCALE FROM THIS DRAWING.

ANY DRAWING ERRORS OR DIVERGENCES SHOULD BE BROUGHT TO THE ATTENTION OF RoundRobin studio AT THE ADDRESS SHOWN BELOW.

EXISTING SITE PLAN

Scale 1:100@A3

REVISION / DESCRIPTION	DRAWN	CHECKED	DATE
-	...	...	.../.../....
-	...	...	.../.../....
-	...	...	.../.../....
-	...	...	.../.../....
-	...	...	.../.../....
-	...	...	.../.../....
- - Planning	AM	AM	05.07.21
FIRST ISSUE			

RoundRobin studio

23 Elsworthy Road, Camden Town
London NW3 3DS, United Kingdom
T +44 (0)20 3737 2141
E contact@roundrobinstudio.com

PROJECT TITLE: 59B Eton Avenue	
PROJECT NUMBER: P210703	
DRAWING TITLE: Existing Site Plan	SCALE: 1:100@A3
	DATE: 05.07.21
DRAWING No.: (00)0001AP	REVISION: -