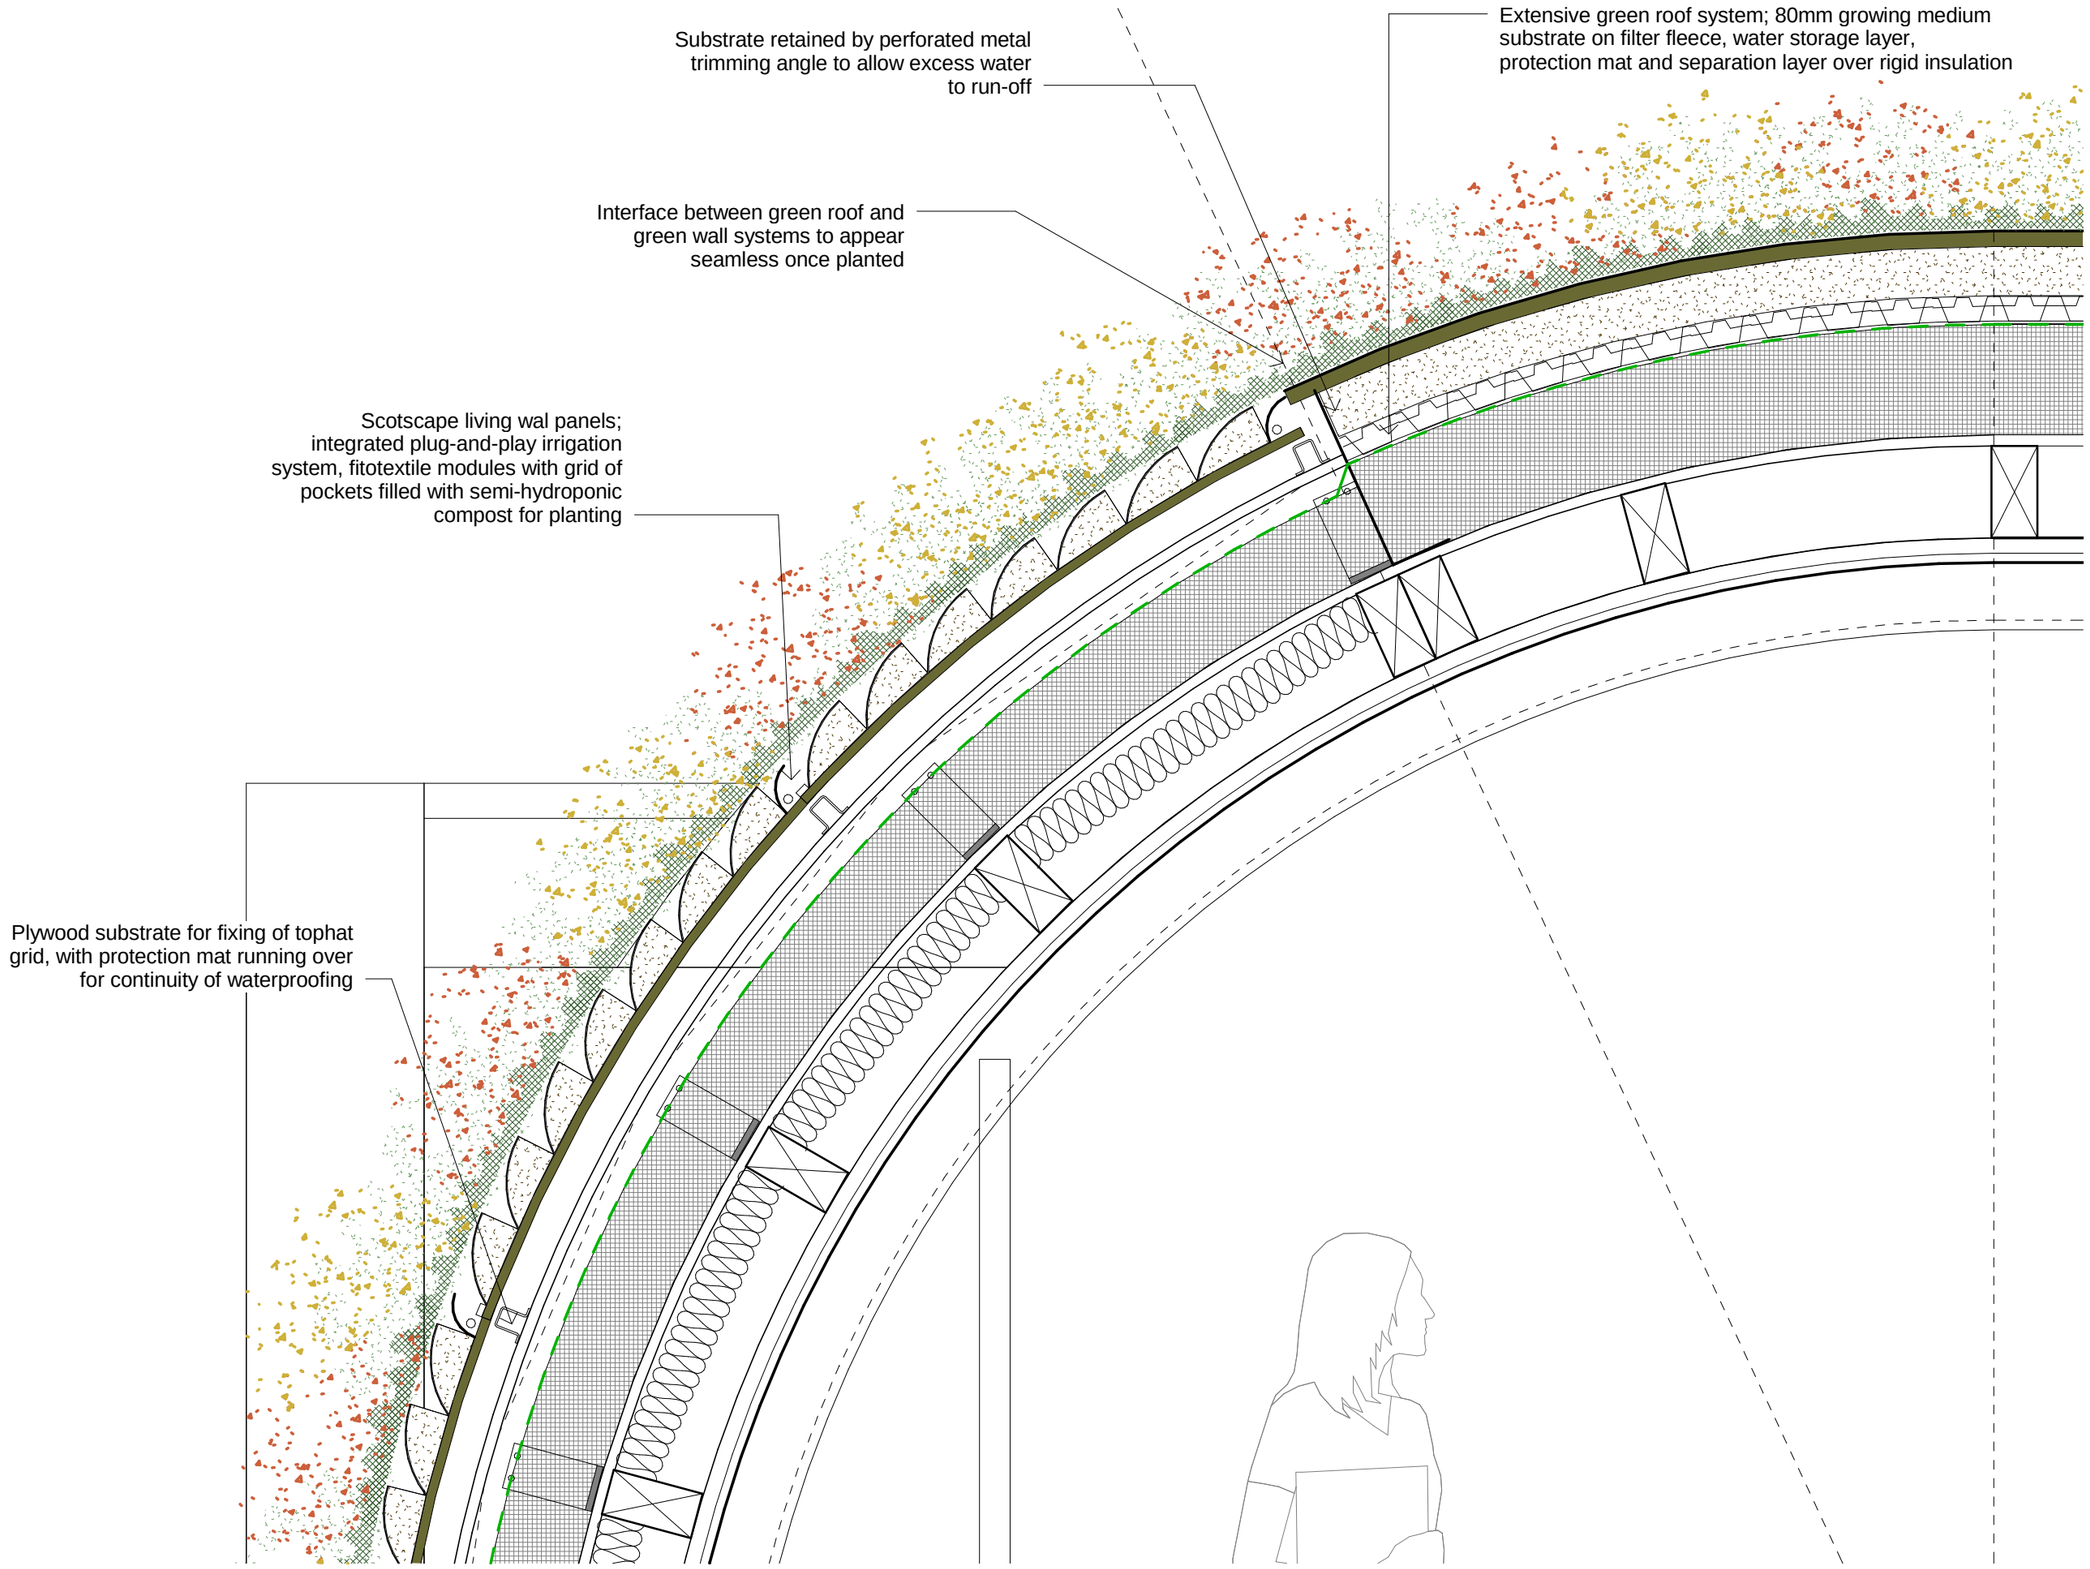

Section A - Green Roof - Callout

1 : 10

Rev	Date	Details	Drawn	Checked

Issued for:

PLANNING

Project/Client: The Hall Senior School, Hampstead, London	Project No: IALN14-0046
	Dwg No: P55-SC-02
	Rev:
Drawing: Green Roof / Wall Detail	Scale: 1 : 10 @A3
	Drawn By: JDL Date: 02.10.17
	Checked By: JDL Date: 02.10.17

NORR

Tennyson House, 159-165 Great Portland Street, London, W1W 5PA
T: +44 (0)207 5800 400
www.norr.com

Contractors must work only to figured dimensions which are to be checked on site.
© NORR CONSULTANTS LIMITED. An Ingenium International Company.