1 ELEVATION DETAIL MID FLOORS - EAST CORE

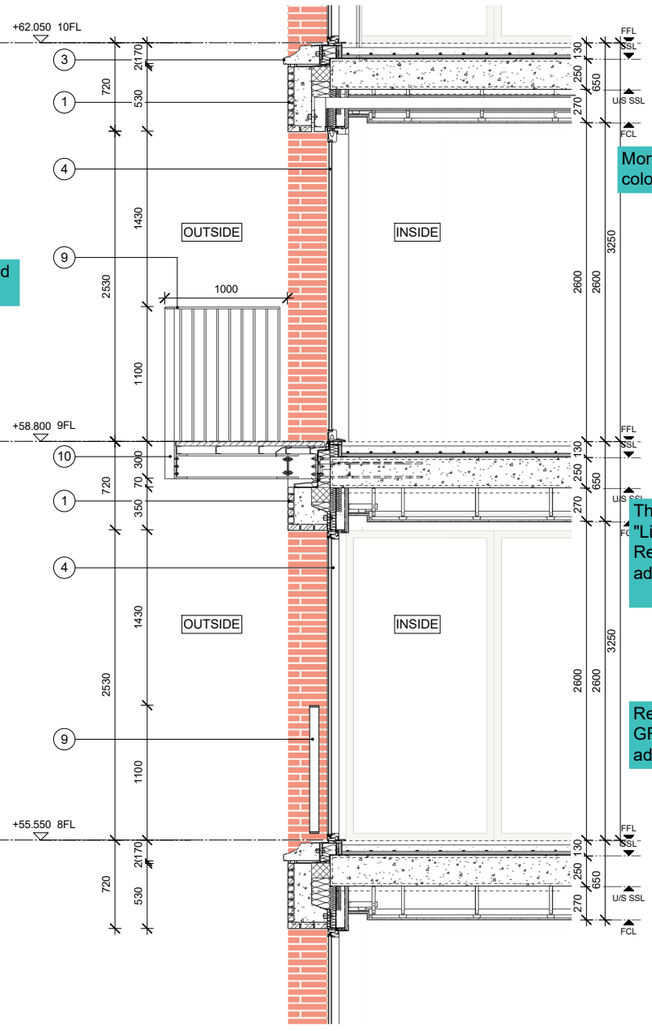

2 SECTION DETAIL MID FLOORS - EAST CORE

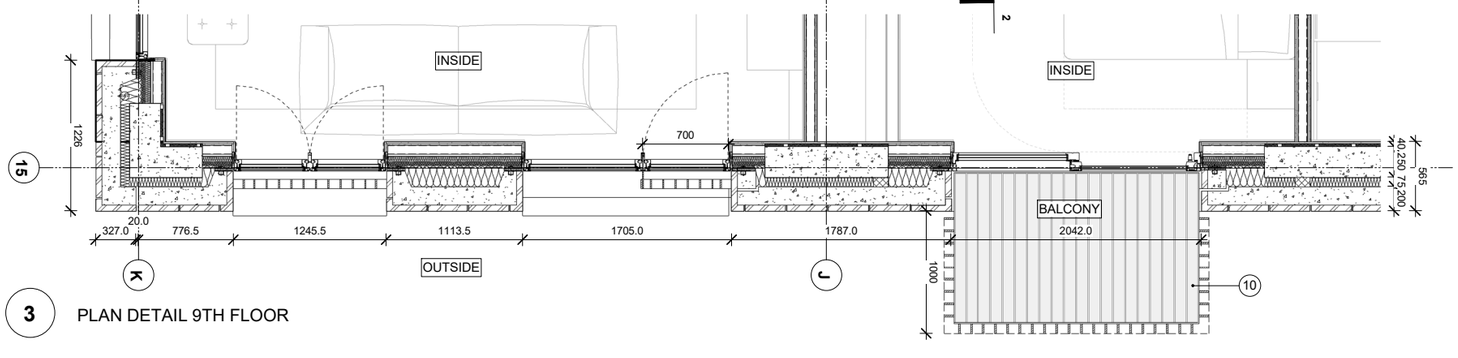

3 PLAN DETAIL 9TH FLOOR

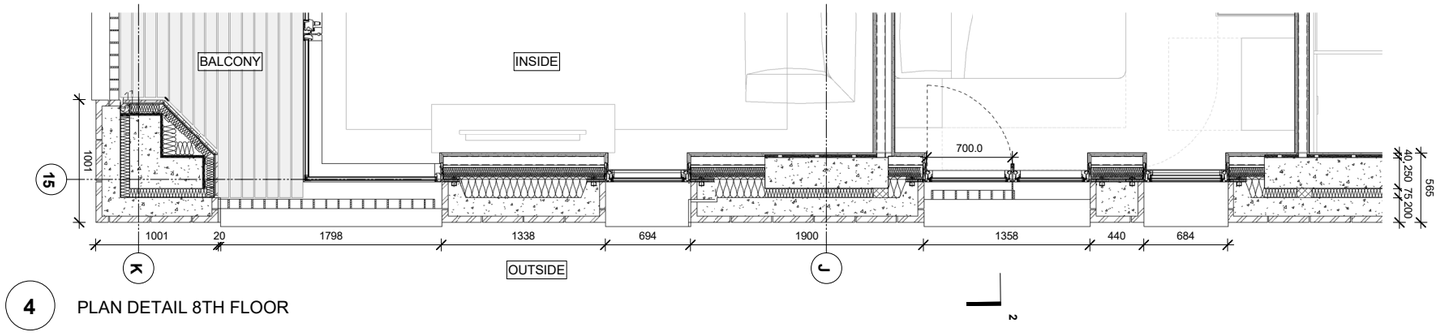

4 PLAN DETAIL 8TH FLOOR

SCALE
0 1 m

Notes

1. Brick
Red Brickwork 'Type 1' Handmade, 327x50x102.5 mm format

2. Mortar
Recessed, coloured 'lime white' mortar joints and dusted 20mm sealant joint between precast units to match mortar colour

3. Cill
Reconstituted stone cill integral to precast concrete unit, colour to match 'lime white' mortar, honed finish

4. Glazing
rd opening/fixed or sliding door glazing assembly, e colour metallic finish

5. Retail/ Communal Entrance Glazing / Infill Arch Metal Patterned Panels
Metal arched frame to glazing, inward opening door/ fixed glazing assembly, Champagne Colour metallic finish to all, with long Brass pull handles to entrance doors only.

6. Smooth-polished plaster finish in colour 'Taupe' to ceilings (curved and Flat) and surfaces

7. Vaulted Feature to Main Entrance
Brickwork Type 1, Handmade, 327x50x102.5 mm format

8. Courtyard Fundamenta
Brickwork Type 1, Handmade, 327x50x102.5 mm format

9. Balustrades to all residential floors
Painted Metal Balustrade Champagne Colour metallic finish. All fixings countersunk and painted to match metalwork.

10. Projecting Balconies
Metal framed balcony and balustrade, Champagne Colour metallic finish. All fixings countersunk and painted to match metalwork.

yard Floor
ver, 200x48x58 mm format

yard Floor
range Terrazzo paving tile of various sizes

13. Perforated metal sheet with laser cut radial pattern as shown to achieve 20% free area

Brickwork / Panel joints indicative only

Mortar updated to red colour

Thermally broken "Lime white" coloured Recon stone Balcony added

Red Recon stone for GF corner pieces added

Rev	Date	Description
2	23/05/19	Planning Update
1	29/08/18	Planning

Note

Do not scale from this drawing. To be read in conjuction with all relevant Architects', Services and Structural Engineer' information. Architect to be immediately notified of discrepancies.

Key Plan

ALISON BROOKS ARCHITECTS

Unit 610 Highgate Studios
53-79 Highgate Road
London NW51TL, UK
T +44 (0)20 7267 9777
info@alisonbrooksarchitects.com

Project:
Building S5 King's Cross Central

Client:
King's Cross Central Limited Partnership

Project Number: **2433**

Status: **For planning purposes only**

Drawing Title:
Mid Floors - East Core Bolt On Balcony

Date: 15/05/2019 12:39:29 **Drawn:** JR

Scale: 1 : 25 @A1 **Checked:** FC
1 : 50 @A3

Drawing No: KXC-S5-A-ABA2433-21-512 PL **Rev:** 02