NB | Responsibility is not accepted for errors made by others scaling from this drawing. All construction information should be taken from figured dimensions only

A3

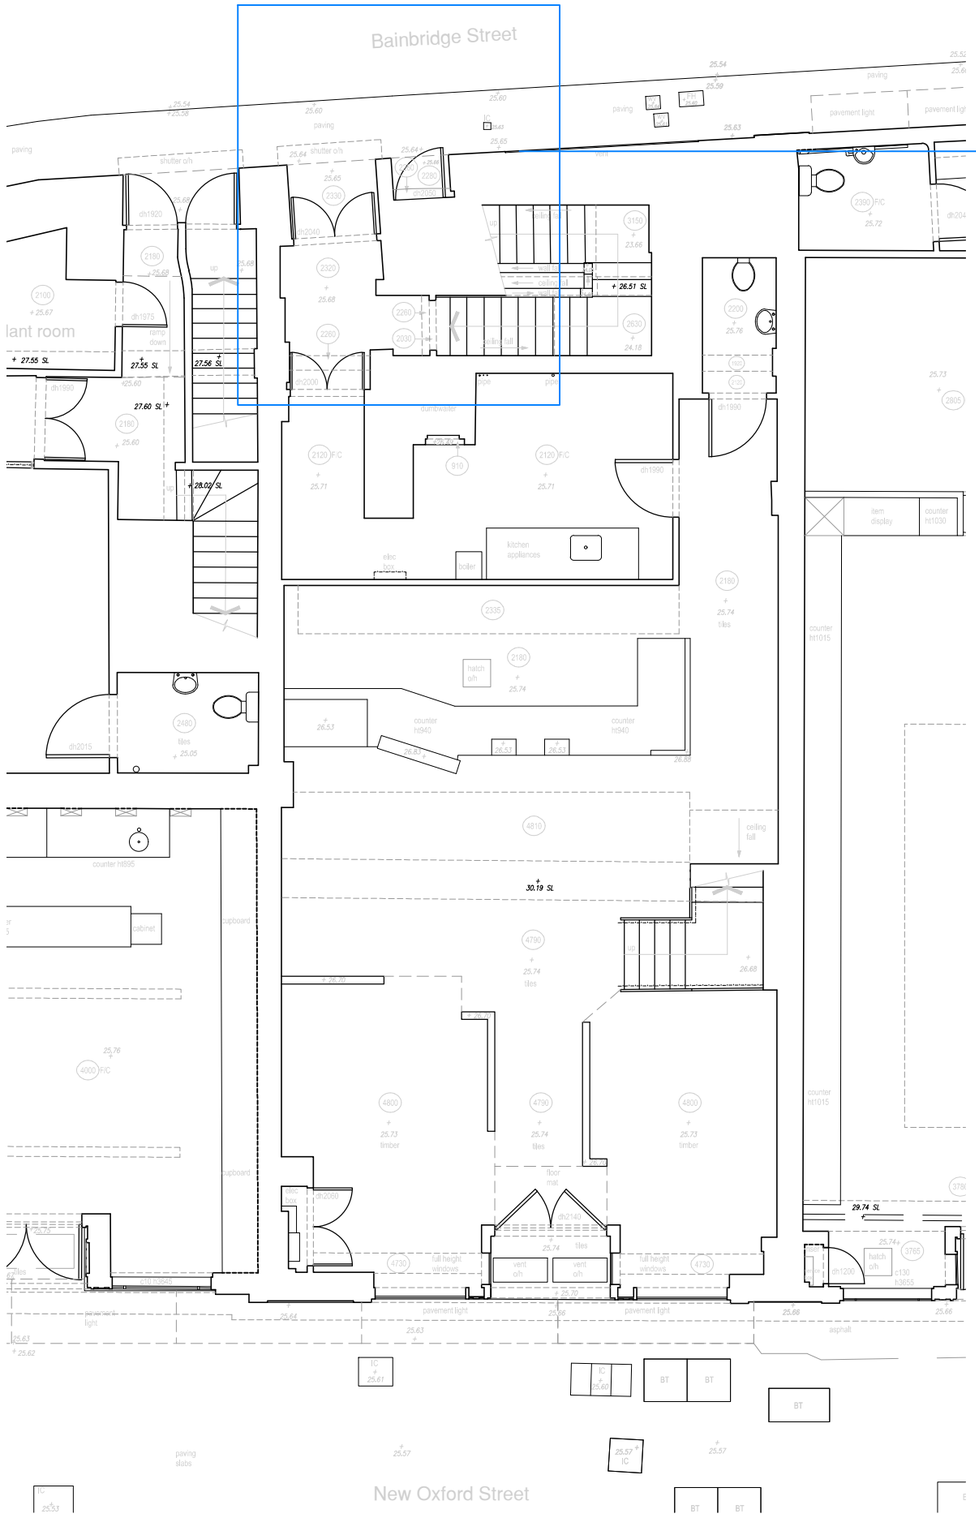

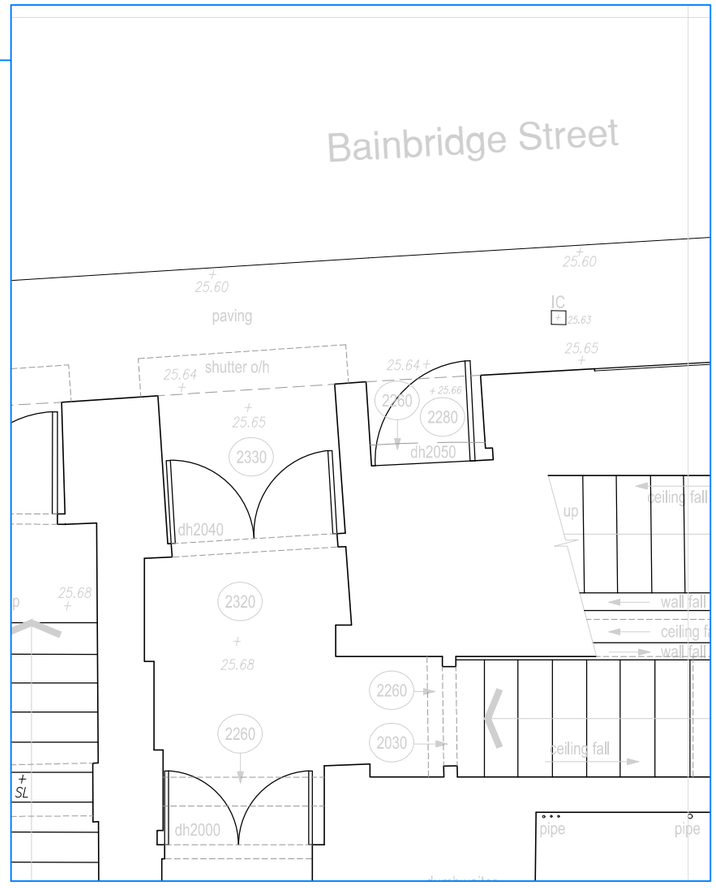

1:50 @ A3

0 0.5 1 1.5 2 2.5m
Scale - 1:50

0 1 2 3 4 5m
Scale - 1:100

DRAFT

Rev	Description	By	Date

workman

Project
100 NEW OXFORD STREET
LONDON

Client
100 NOX SARL

Title
GROUND FLOOR
EXISTING

Drawn by	Surveyor	Date
ACD	JEV	JULY 2021

Scale
1:100 & 1:50 @ A3

Drawing Number
L210523-A06-01

Revision