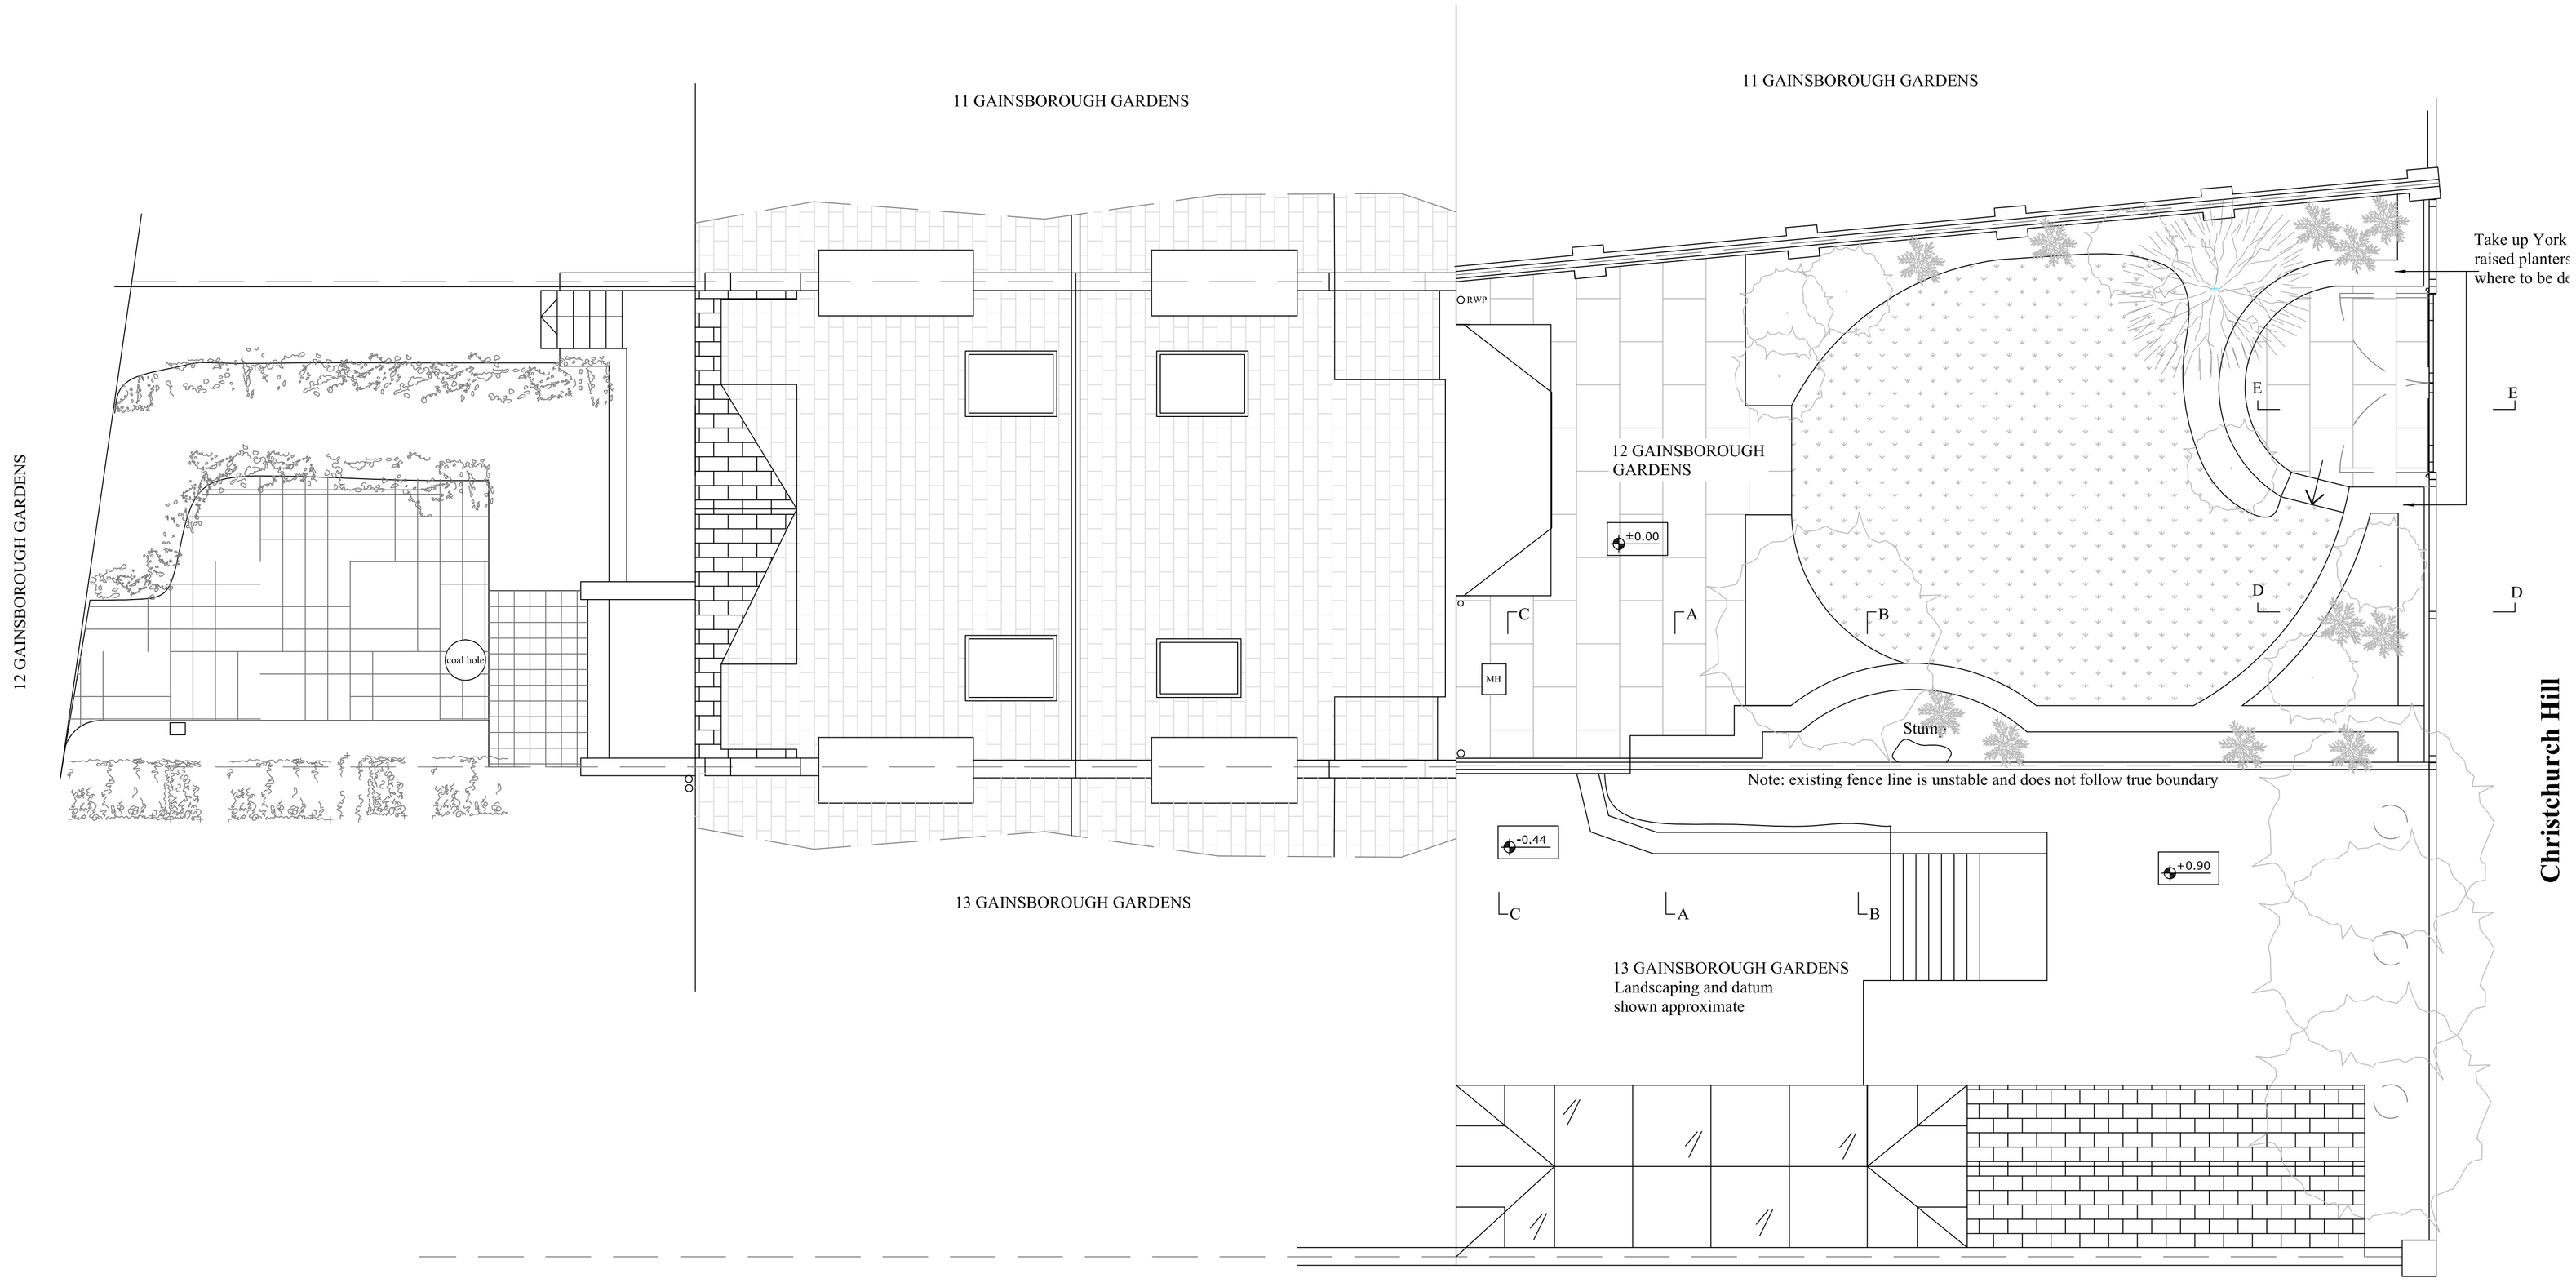

REVISIONS							

PROJECT **12 Gainsborough Gardens NW3**	
DRAWING **Existing Site Plan**	
SCALE 1:50@A1	DRAWING NO. 20.06.01
DATE 15/03/2020	

Copyright ©2019 HAINE & CO. LTD.

HAINE&*Co.*
ARCHITECTURAL & INTERIOR DESIGN
Haine & Co. Ltd.
Architectural Design and Project Management
6 Lambolle Place
London NW3 4PD
Phone: 07721398009
Email: rob@haineco.com
Website: www.haineco.com