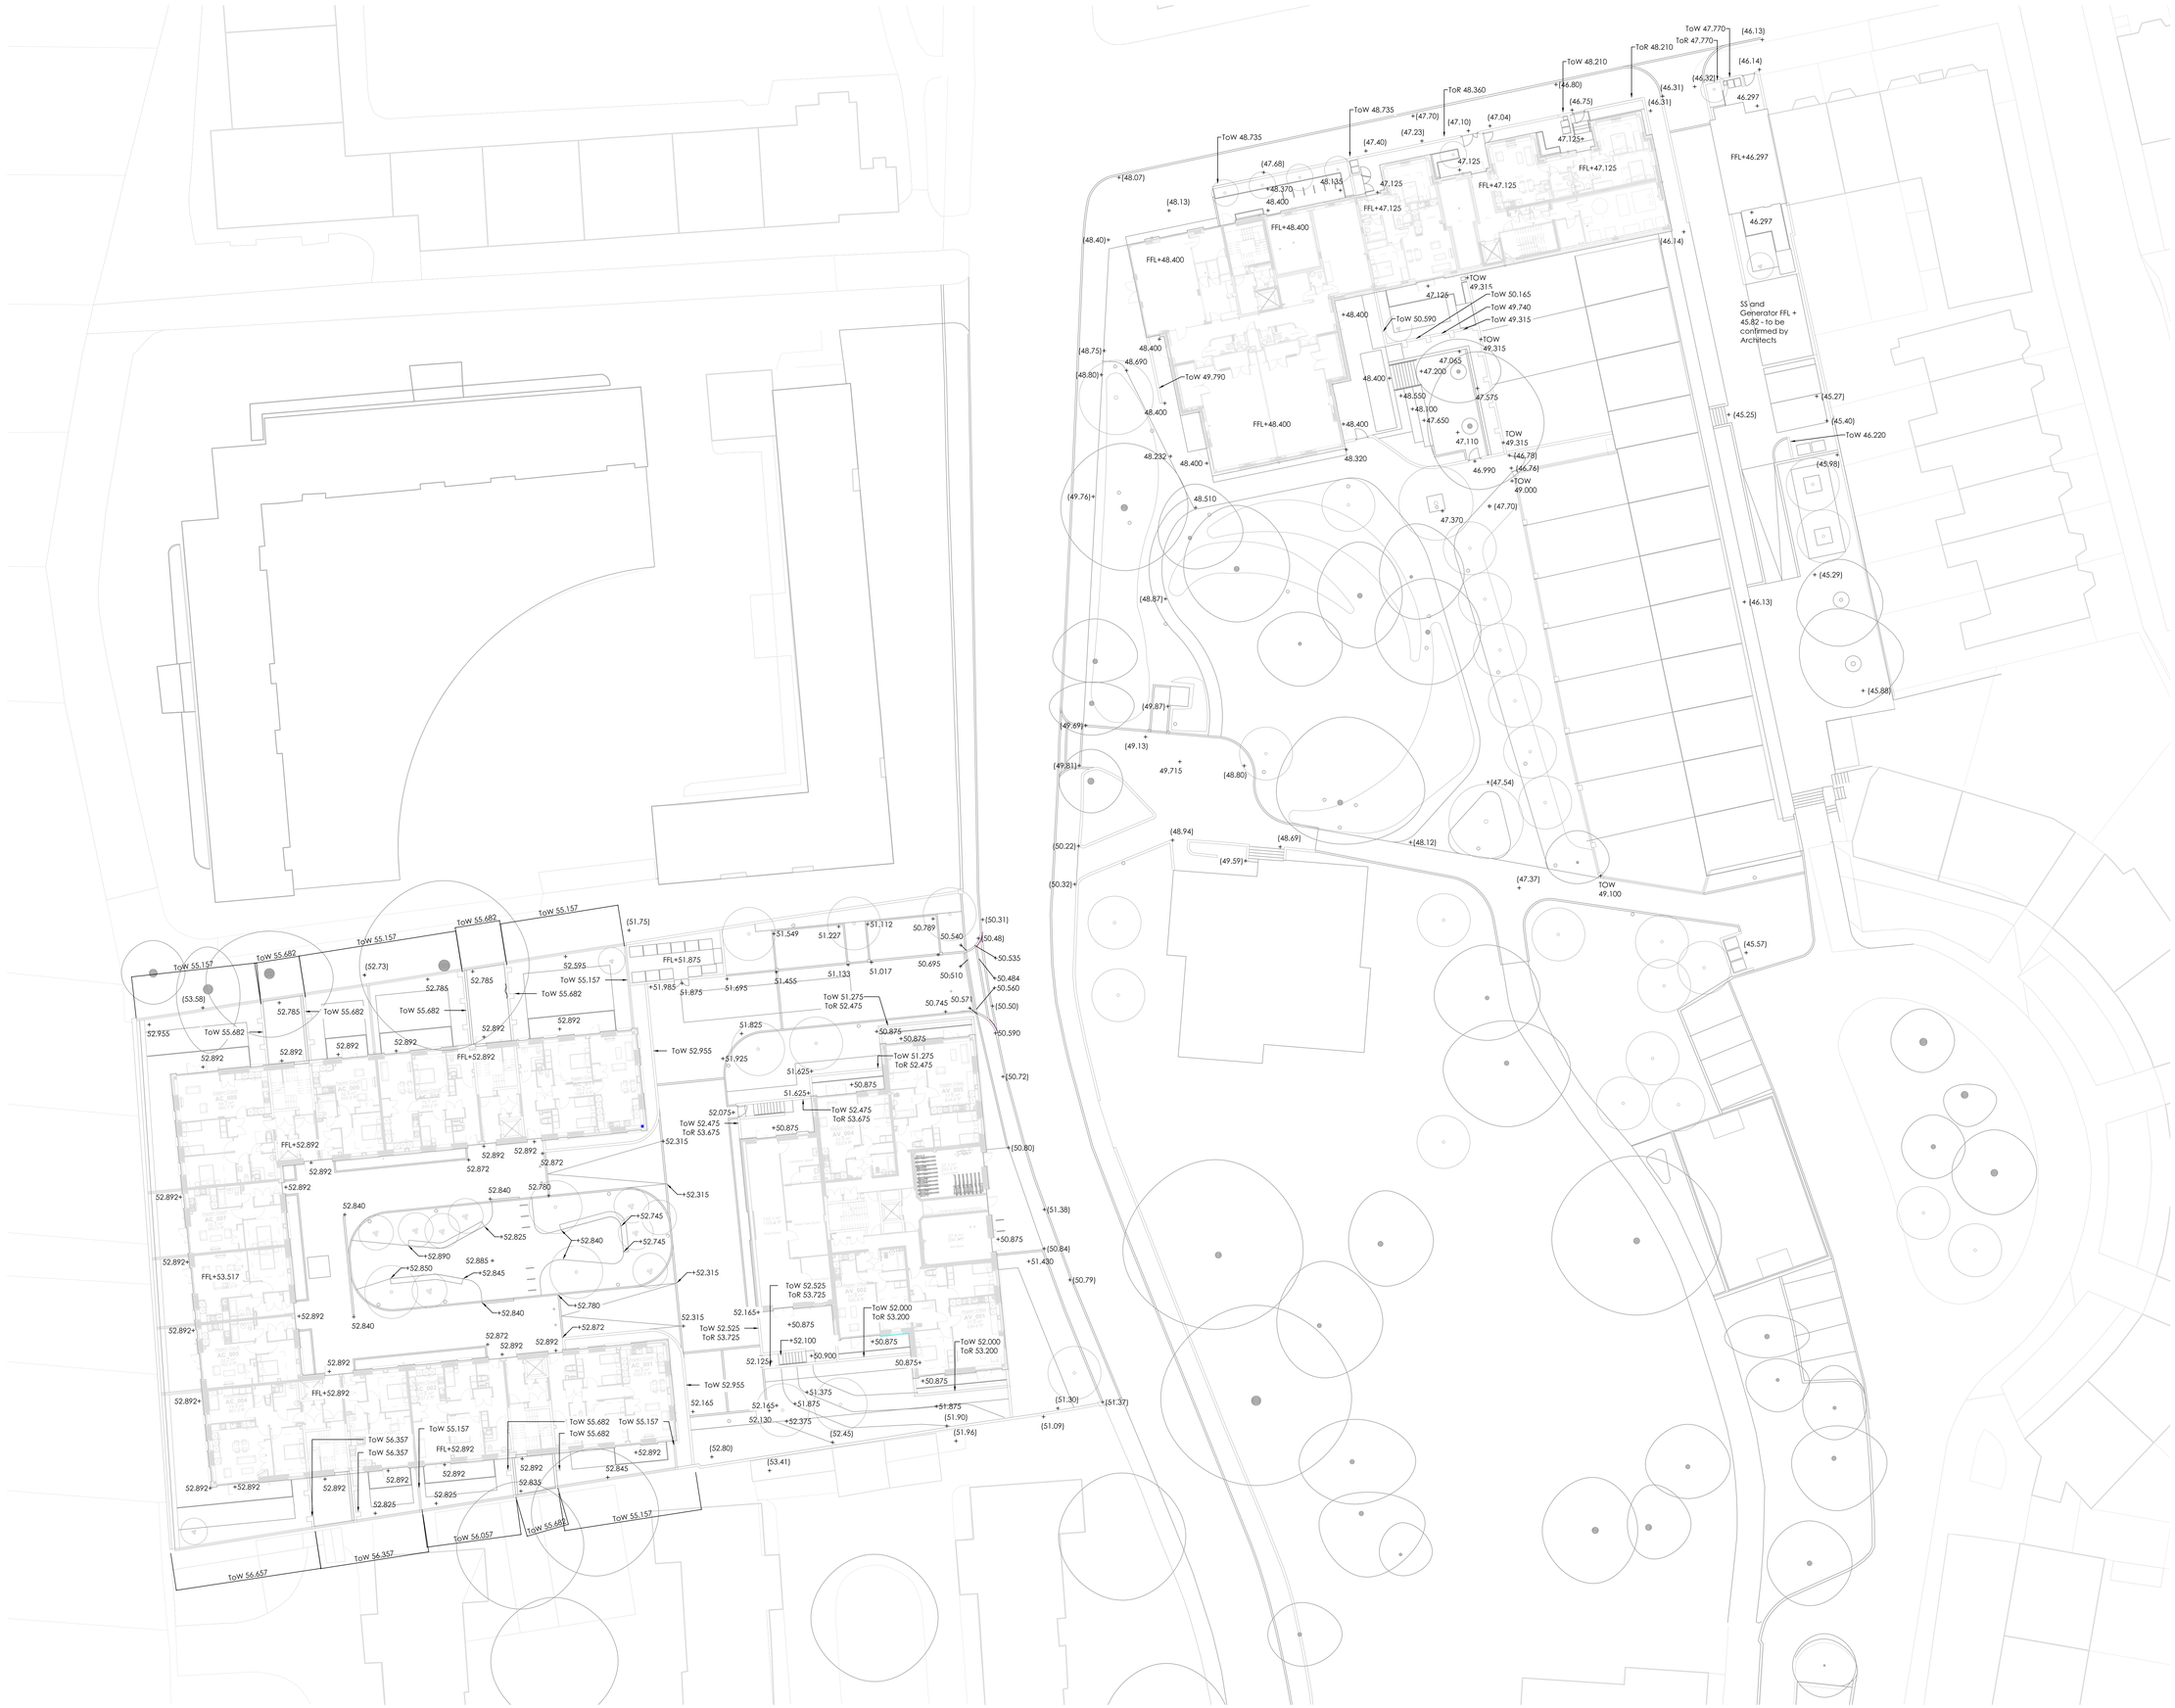

LINKED MODEL SCHEDULE:

1. Drawing to be read in conjunction with civil engineer's drawings MPR-RAS-ZZ-XX-GA-C-000302 - Aspen Court & Villas Levels Layout and MPR-RAS-ZZ-XX-GA-C-000303 - Grafton Terrace Levels Layout.

KEY:

+{47.45}	Existing level
+47.400	Proposed level
TOR +48.250	Proposed Top of Railing level
TOW +52.250	Proposed Top of Wall level

STATUS	REV	DATE	DESCRIPTION	DSG	DRW	CHK	APP
S3	P03	02/08/2021	Amendments to boundaries, specification and layout		AC		TS
S3	P02	22/01/2021	AC entrance levels updated		AC		TS
S3	P01	25/09/2020	First issue		AC		TS

ALL REVISIONS

MAIN CONTRACTOR

Bouygues UK
Becket House
1 Lambeth Palace Rd
Lambeth, London SE1 7EU
Tel: 020 7401 0020

CLIENT LOGO

Camden

KEY PLAN

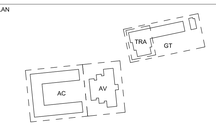

ORIGINATOR

MPR01

turkington martin

Studio 3.04 Chester House, Kennington Park
1-3 Brixton Road, London, SW9 6DE
T: (+44) 020 3567 1050
E: studio@turkingtonmartin.com

PROJECT NAME

Maitland Park Redevelopment

DRAWING TITLE

Levels Plan

SCALE @ A0	MODEL FILE NAME - REVISION	
1 : 200	Not Applicable	
FIRST ISSUE DATE	**PROJECT STAGE**	**STATUS CODE**
25/09/2020	Stage 4	S3 - Suitable for Review and Comment

PROJECT	ORIGINATOR	VOLUME	LEVEL	TYPE	ROLE	NUMBER	REV
MPR	TMA	ZZ	GF	GA	L	100009	P03