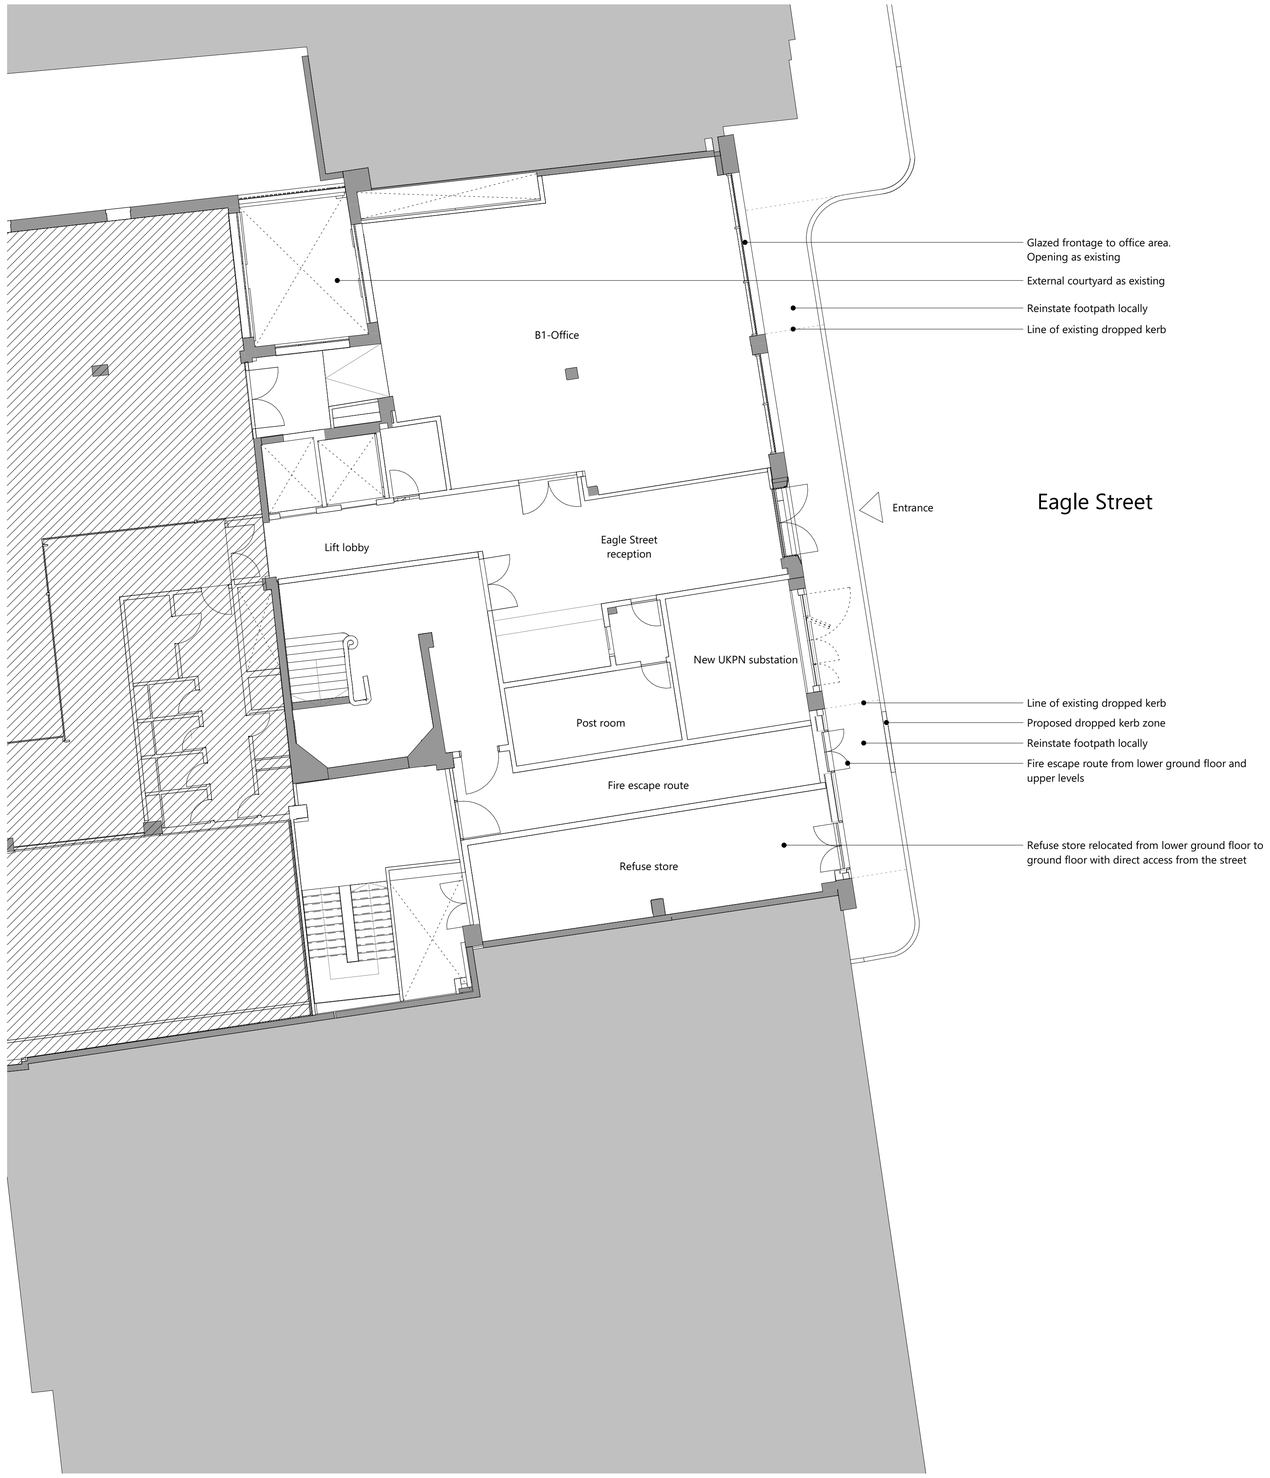

Scale 1 : 100

0 1 2 3 4 5m

Rev	Description	Date	Dr	Ap
P01	Planning	06/08/2021	ML	NG

Revisions

Author

astudio

4rth Floor, 30 Millbank, London SW1P 4DU
T: +44(0)207 401 4100 E: info@astudio.co.uk
www.astudio.co.uk

Client

UNCOMMON

Disclaimer: This drawing is to be read in conjunction with all related drawings. Do not scale from this drawing. All dimensions must be checked and verified on site before commencing any work or producing shop drawings.The originator should be notified immediately of any discrepancy. This drawing is copyright and remains the property of and AStudio Architecture.

Project
Uncommon Holborn
85 High Holborn

Drawing name
SET B Proposed Ground Floor Plan Eagle Street

Drawing number
UCH-AST-XX-00-DR-A-011751
Project Orig Zone Location Type Role Sequence Number

Scale **1 : 100**
Format **A1**
Project number **21003**
Drawing Status **Stage 2**
Suitability **S0**
Rev **P01**