Chair size: 425mm (W)
430mm (D)
810mm (H)

Table diameter: Ø 600mm (W)

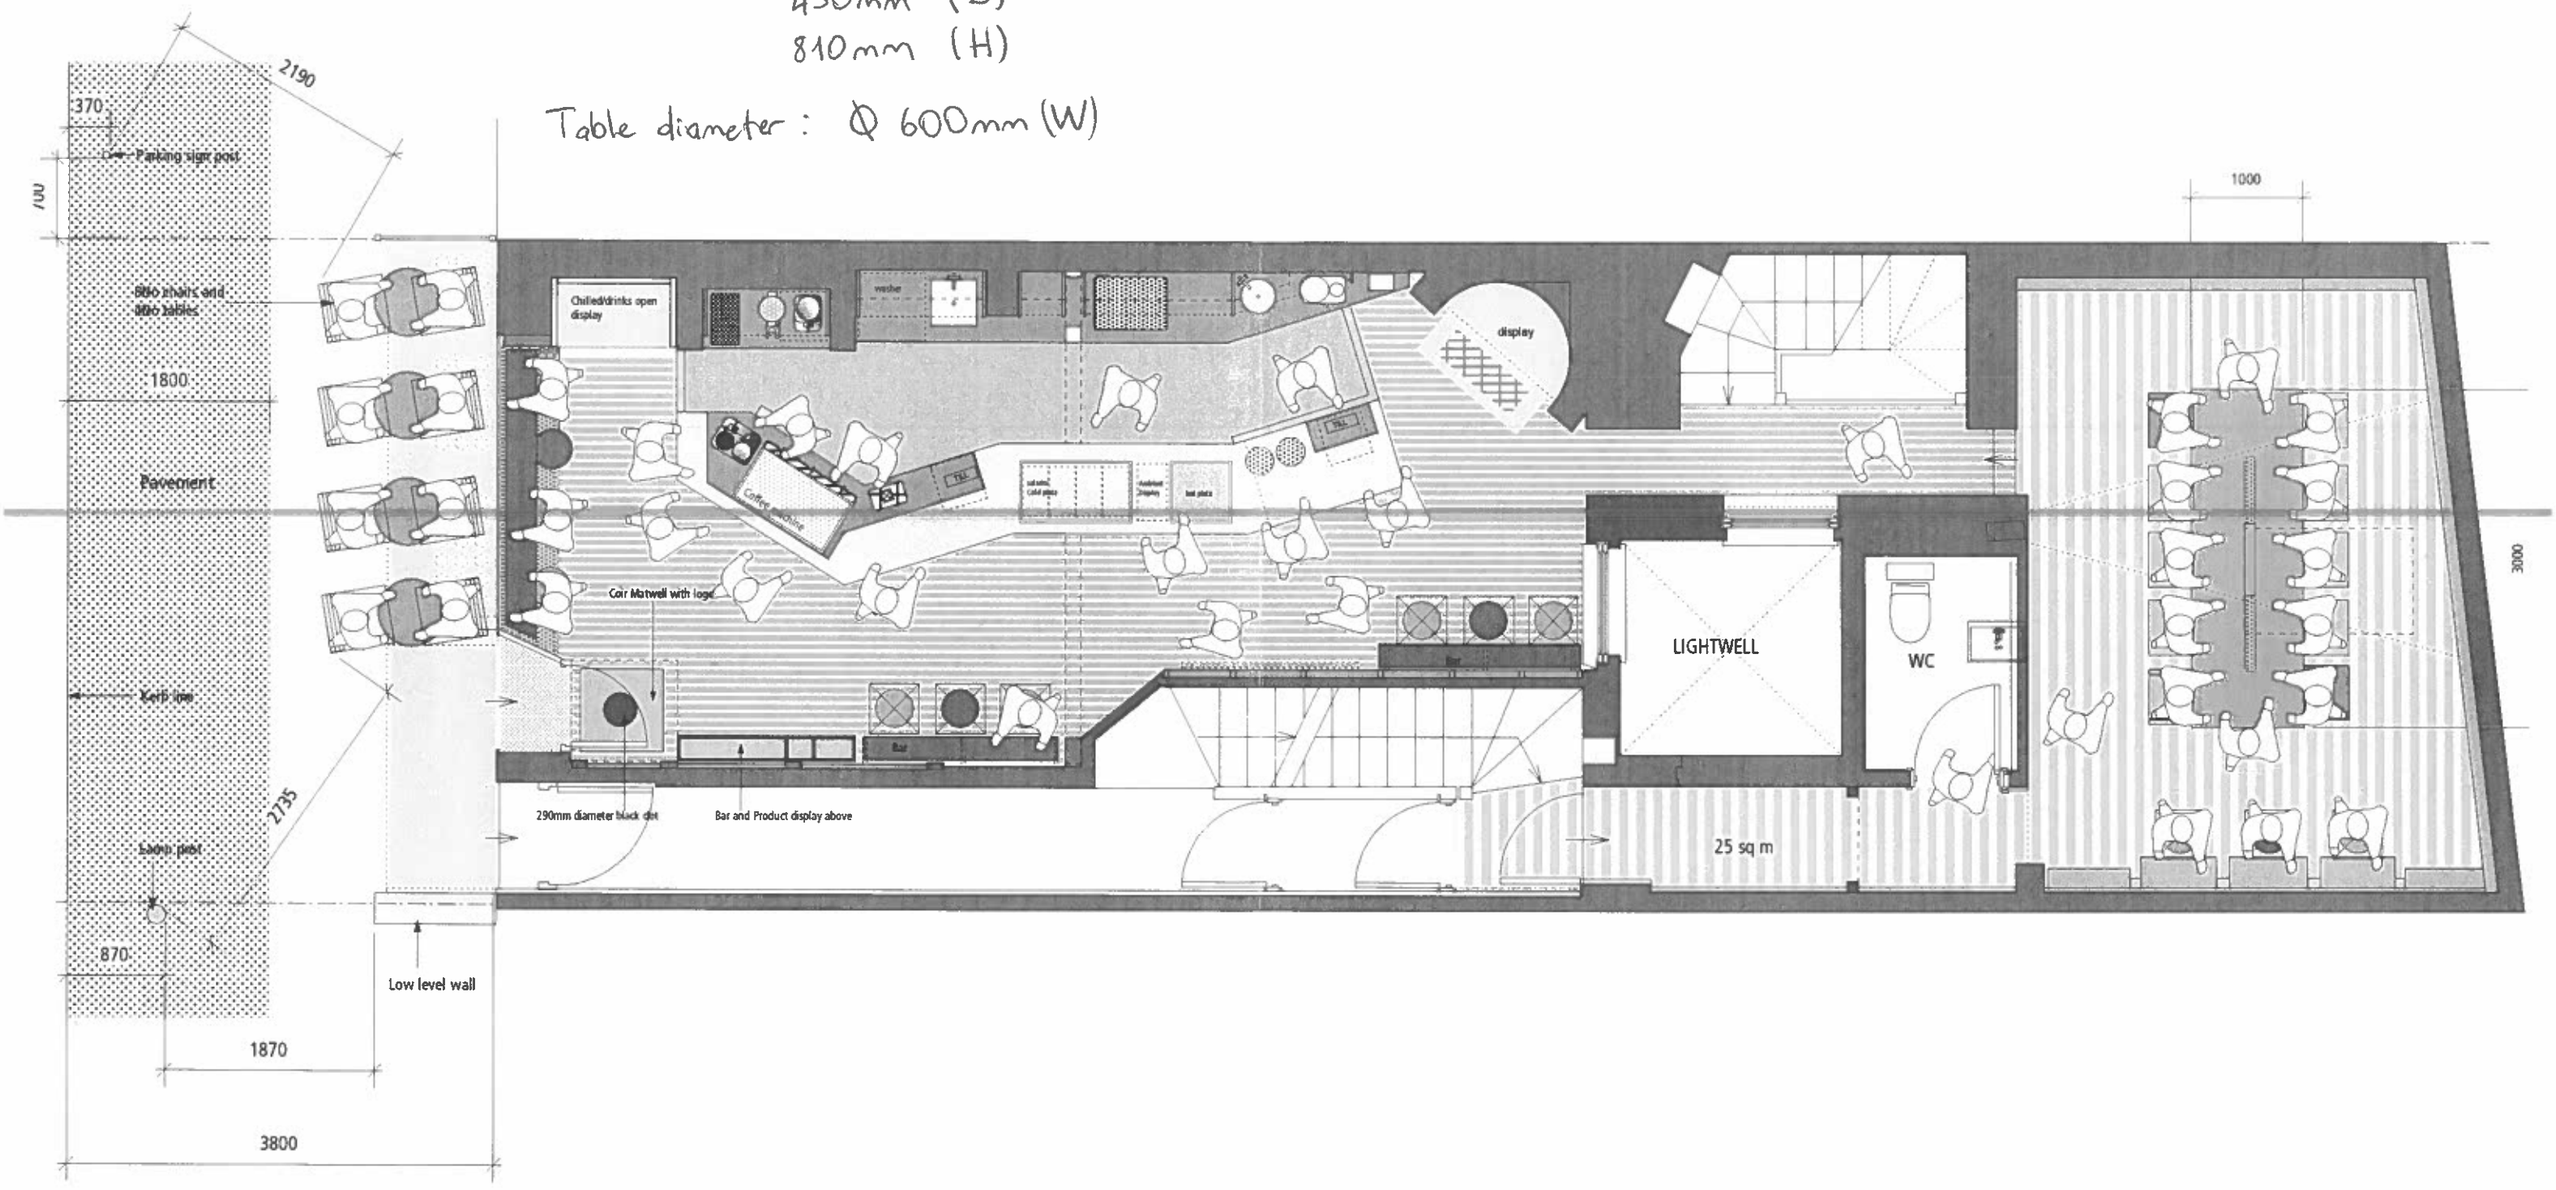

Project	34 GT QUEEN STREET		
Drawing Title	Proposed Ground Floor Plan		
Drawing No	315/GA/03L	Scale : 1:50	Date : FEB 2014

Final dimensions to be verified on site. Do not reproduce without AHArchitects permission.

89 Wellington Road Bush Hill Park Enfield EN1 2PL
Tel: 0208 360 4677 Fax 0207 837 7575 Mob 07768 803 590
E-mail : ahmet@ah-architects.com
AHA

0 1 2 3 4 5

Scale 1:50