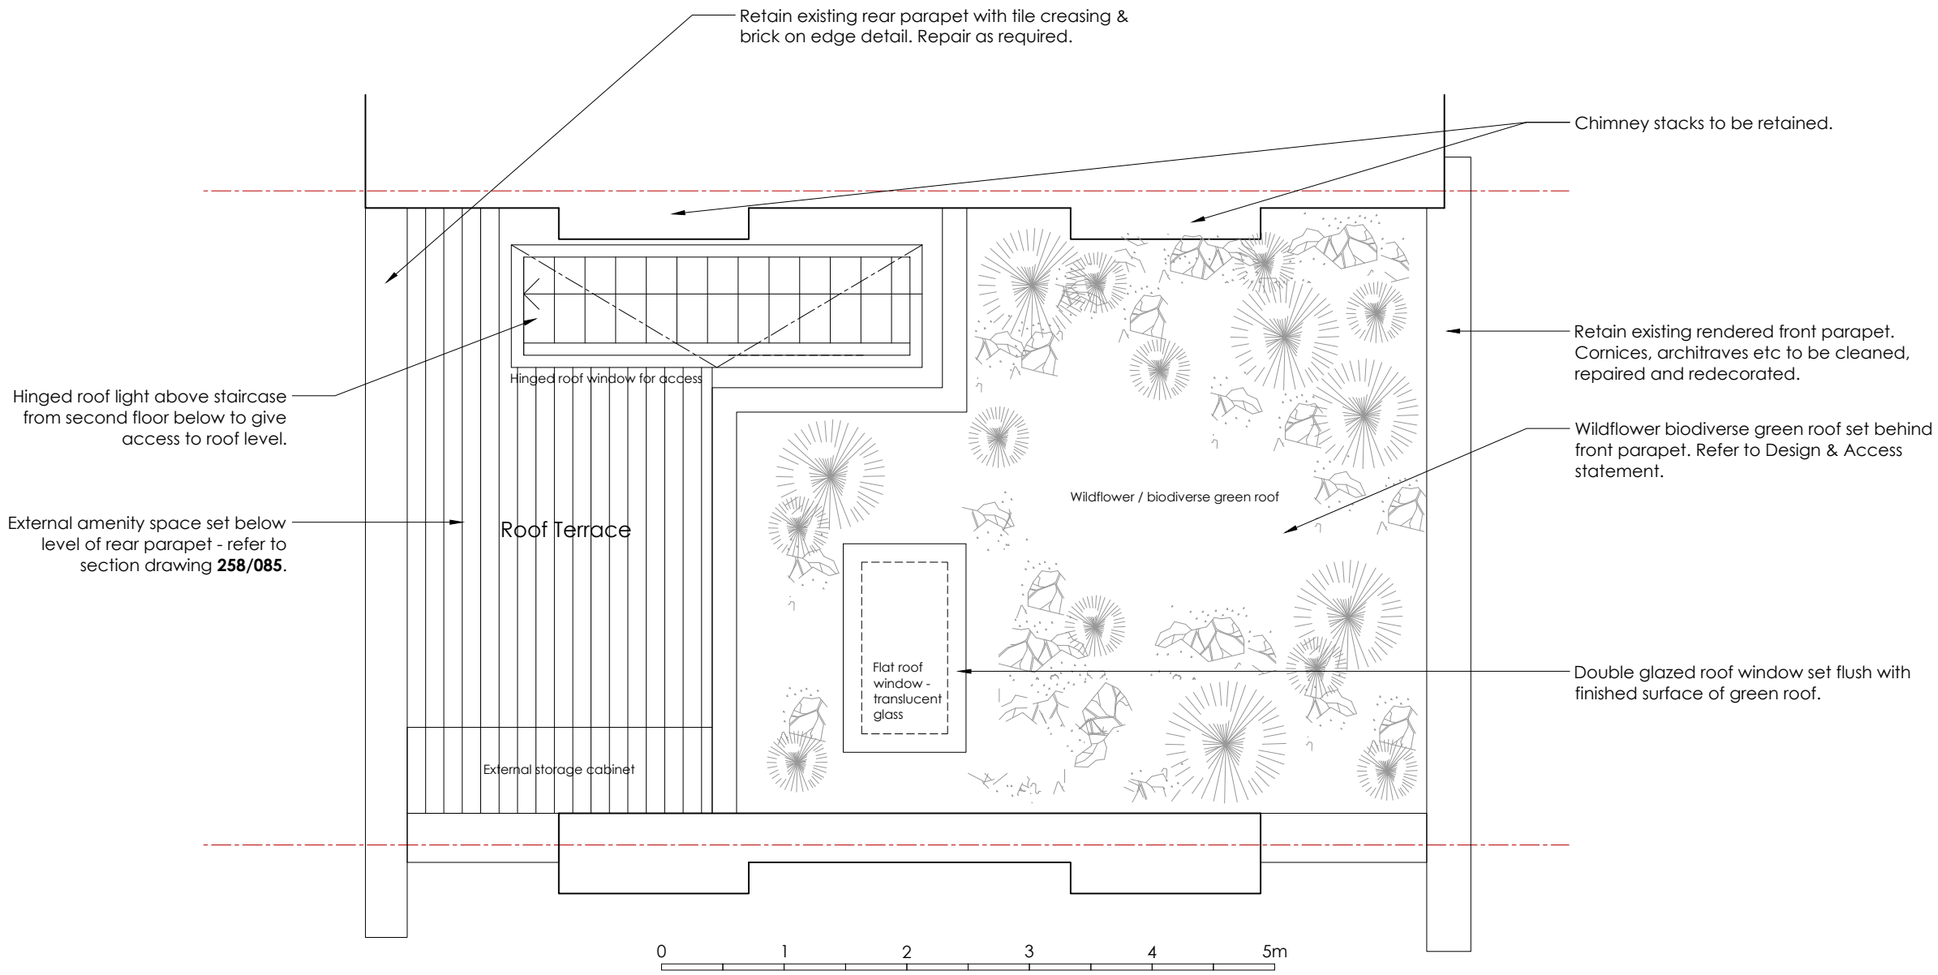

Proposed Plan - Roof Level

Scale 1:50

5cm
4
3
2
1

1 2 3 4 5cm

catfish

architecture + design

Catfish Studio Limited

19 Foxley Road London SW9 6ET

www.catfishstudio.ltd.uk

NOTES:

Drawing not to be scaled.

All dimensions to be checked on site.

Survey carried out on non-intrusive basis.

Areas concealed by built in furniture or otherwise inaccessible not surveyed.

rev	date	notes
/	12.08.21	Issued for Planning

FOR PLANNING

title: Proposed Plan - Roof Level

client: O Spearman

job: 195 Prince of Wales Road London NW5 3QB

scale	dwg number	revision
1:50 @A3	258/104	/