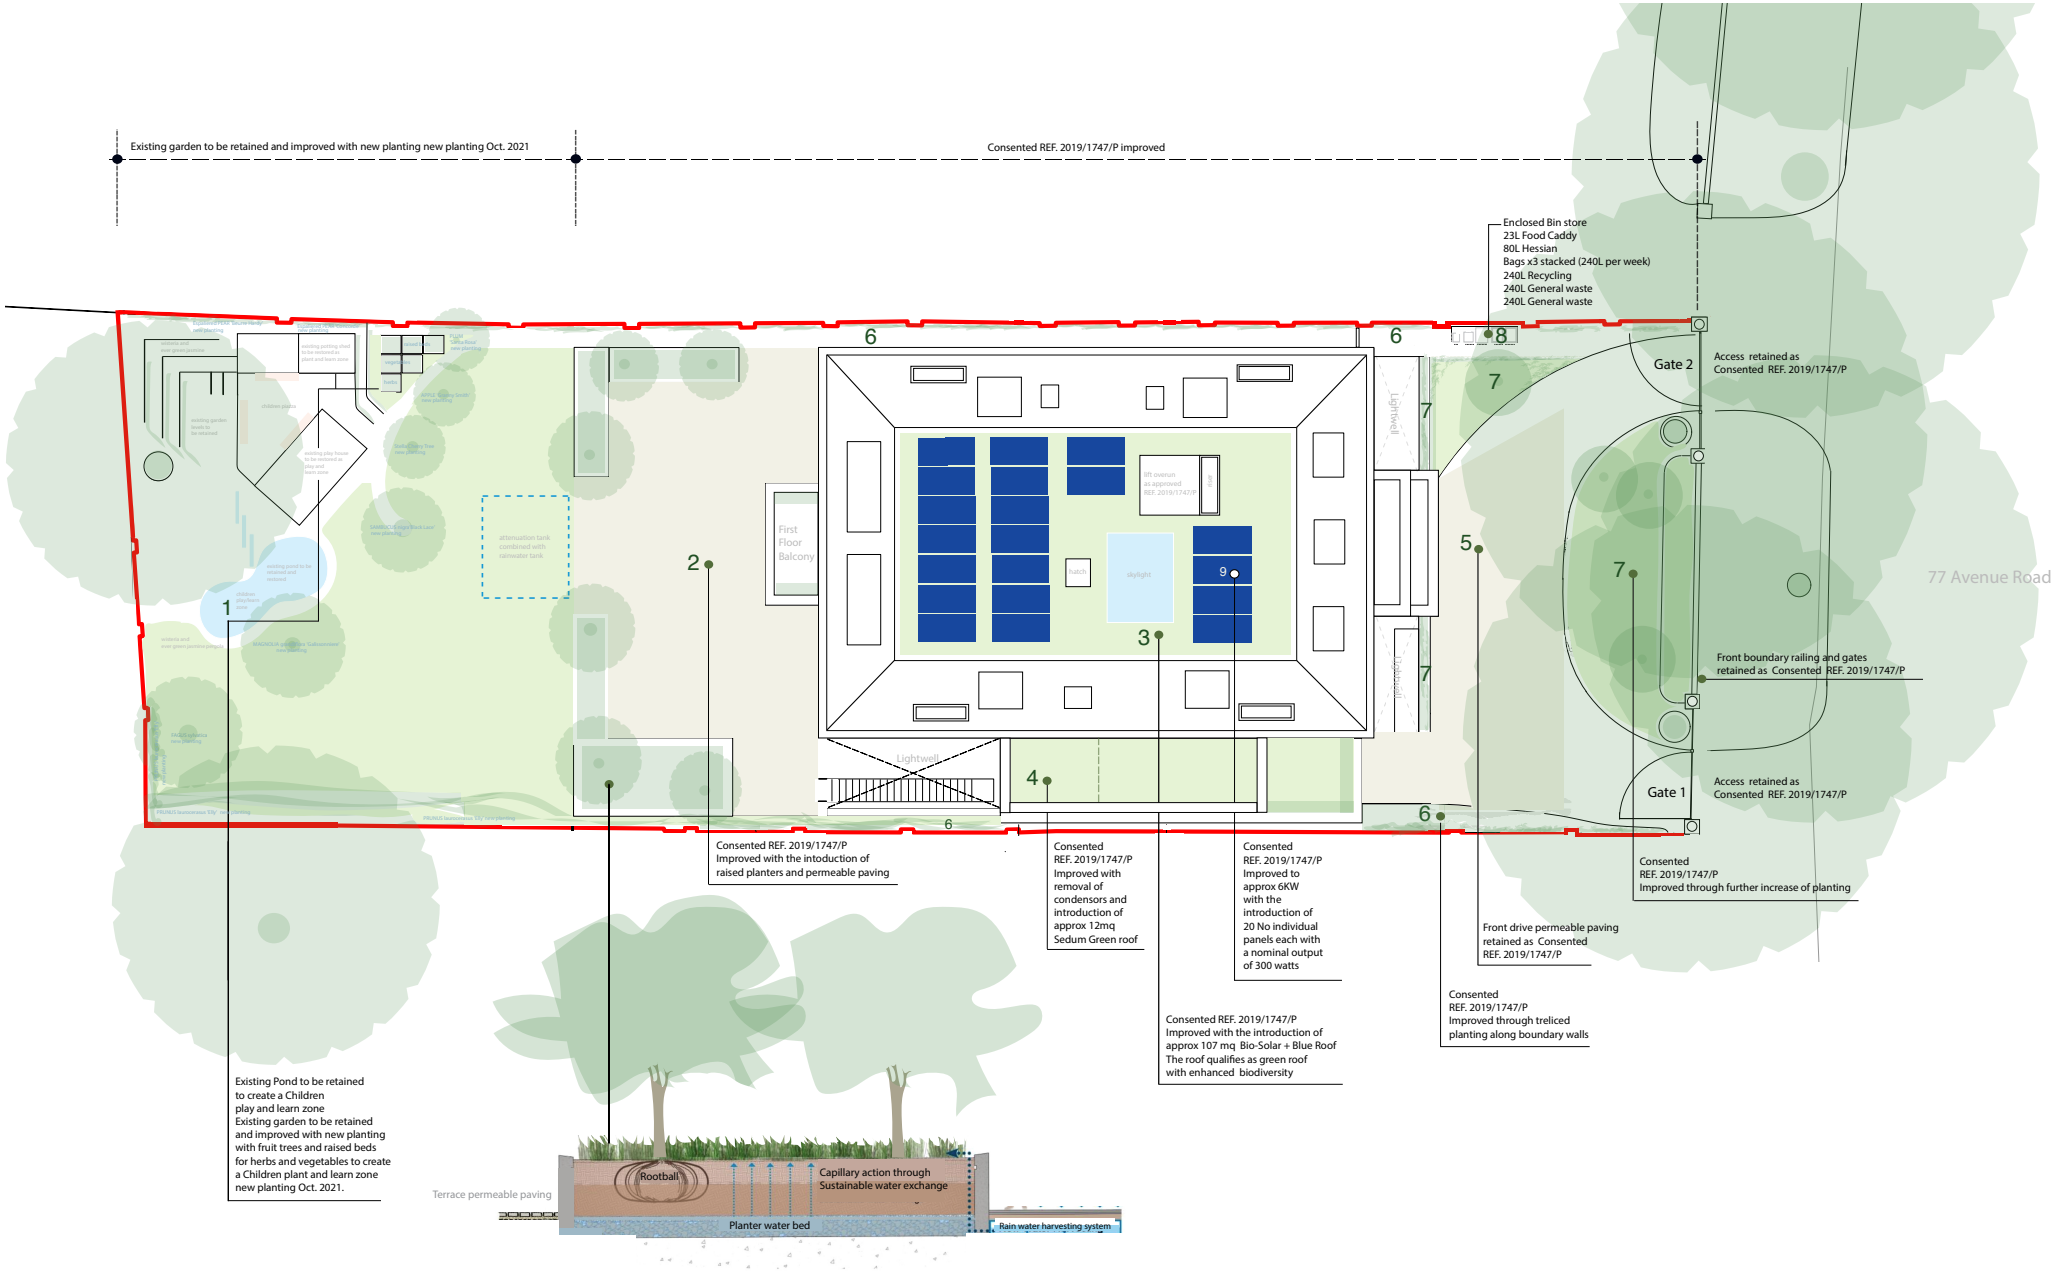

SK 020 not to scale for illustrative puposes only

This drawing is protected under Copyright and at no time should any portion be reproduced or copied without the permission of MIRA A - Architecture & Engineering (Design Copyright Act 1968). It must not be used for purposes other than that for which it is provided. It is supplied without liability for any errors or omissions.

All dimensions to be checked on site.

All design, ideas and arrangements as indicated on these drawings are the Intellectual and Legal Property of MIRA A - Architecture & Engineering and will be restricted to the original site and specific project for which they were prepared. There shall be no use or changes or deviations from these drawings and documents without the written consent of MIRA A.

Visual contact with these drawings shall constitute prima facia evidence of the acceptance of all these restrictions without prejudice.

METRES 0 5 10

CLIENT: Private

PROJECT ADDRESS: 77 Avenue Road NW8 6JD

DRAWING NUMBER: 545910-**010**

DRAWING TITLE: Existing and Proposed Roof and Rear Garden

DRAWING SCALE 1:200
PAPER SIZE A3-1: 200

SK 020 NTS for illustrative purposes only

DATE: 29/07/2021
STAGE: Planning
REVISION: A

MIRA A ARCHITECTURE & ENGINEERING 33 Cavendish Square London W1G 0PW
0044 20 7544 8477 info@mra-cavendish.com www.mira-a.com