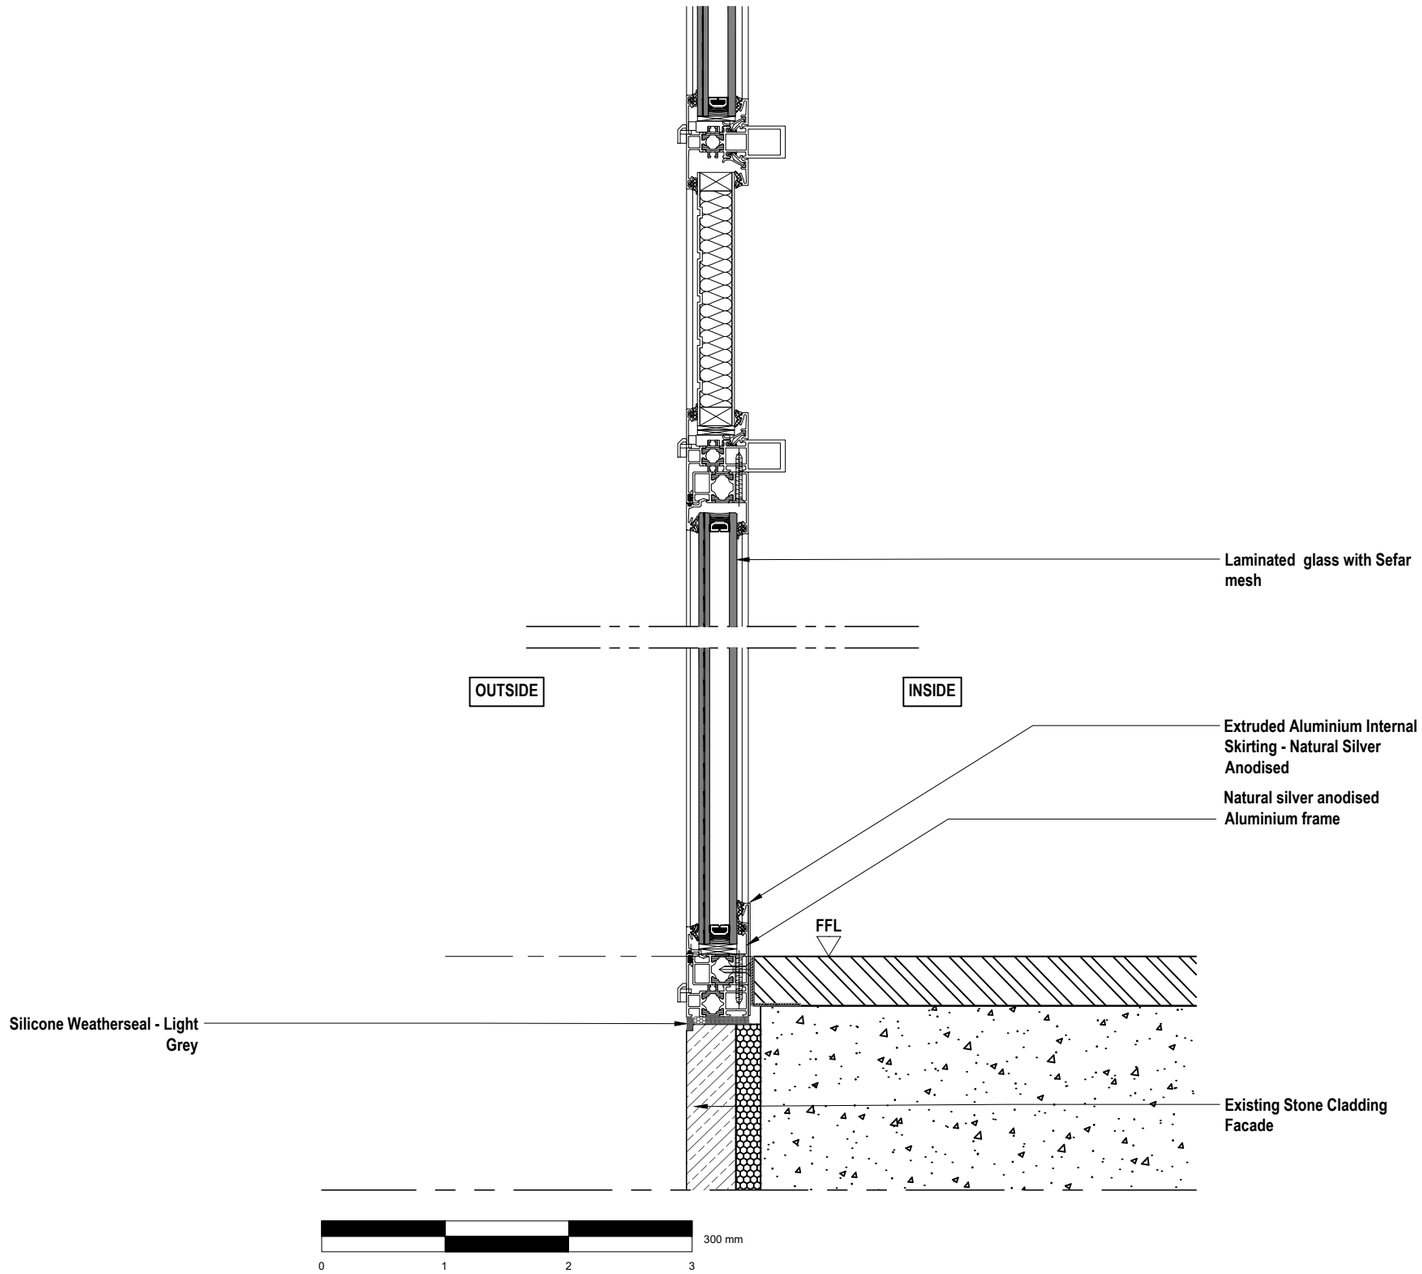

01/20103
WINDOW CILL DETAIL @ JAMB
1:5 @ A3

REV	DATE	DESCRIPTION
P1	06.08.21	ISSUE FOR PLANNING
REVIEW	-	

COLORMINIUM

Saxon House,
23 Springfield Lyons Approach
Chelmsford
CM2 5LB
Tel: (0)1245 658268

REVISION	DRAWN BY	CHECKED BY
P1	TK	TK

DRAWING No
14616-CLL-KW-ZZ-DR-X-20103

DRAWING TITLE
KINGSWAY - TYPICAL WINDOW
SEFAR PANEL DETAILS

STATUS
PCSA

PROJECT
SPACE HOUSE

CONTRACTOR

DATE	SCALE	JOB No
05/08/2021	1:5 @ A3	14616

50 100