1 SECTION A

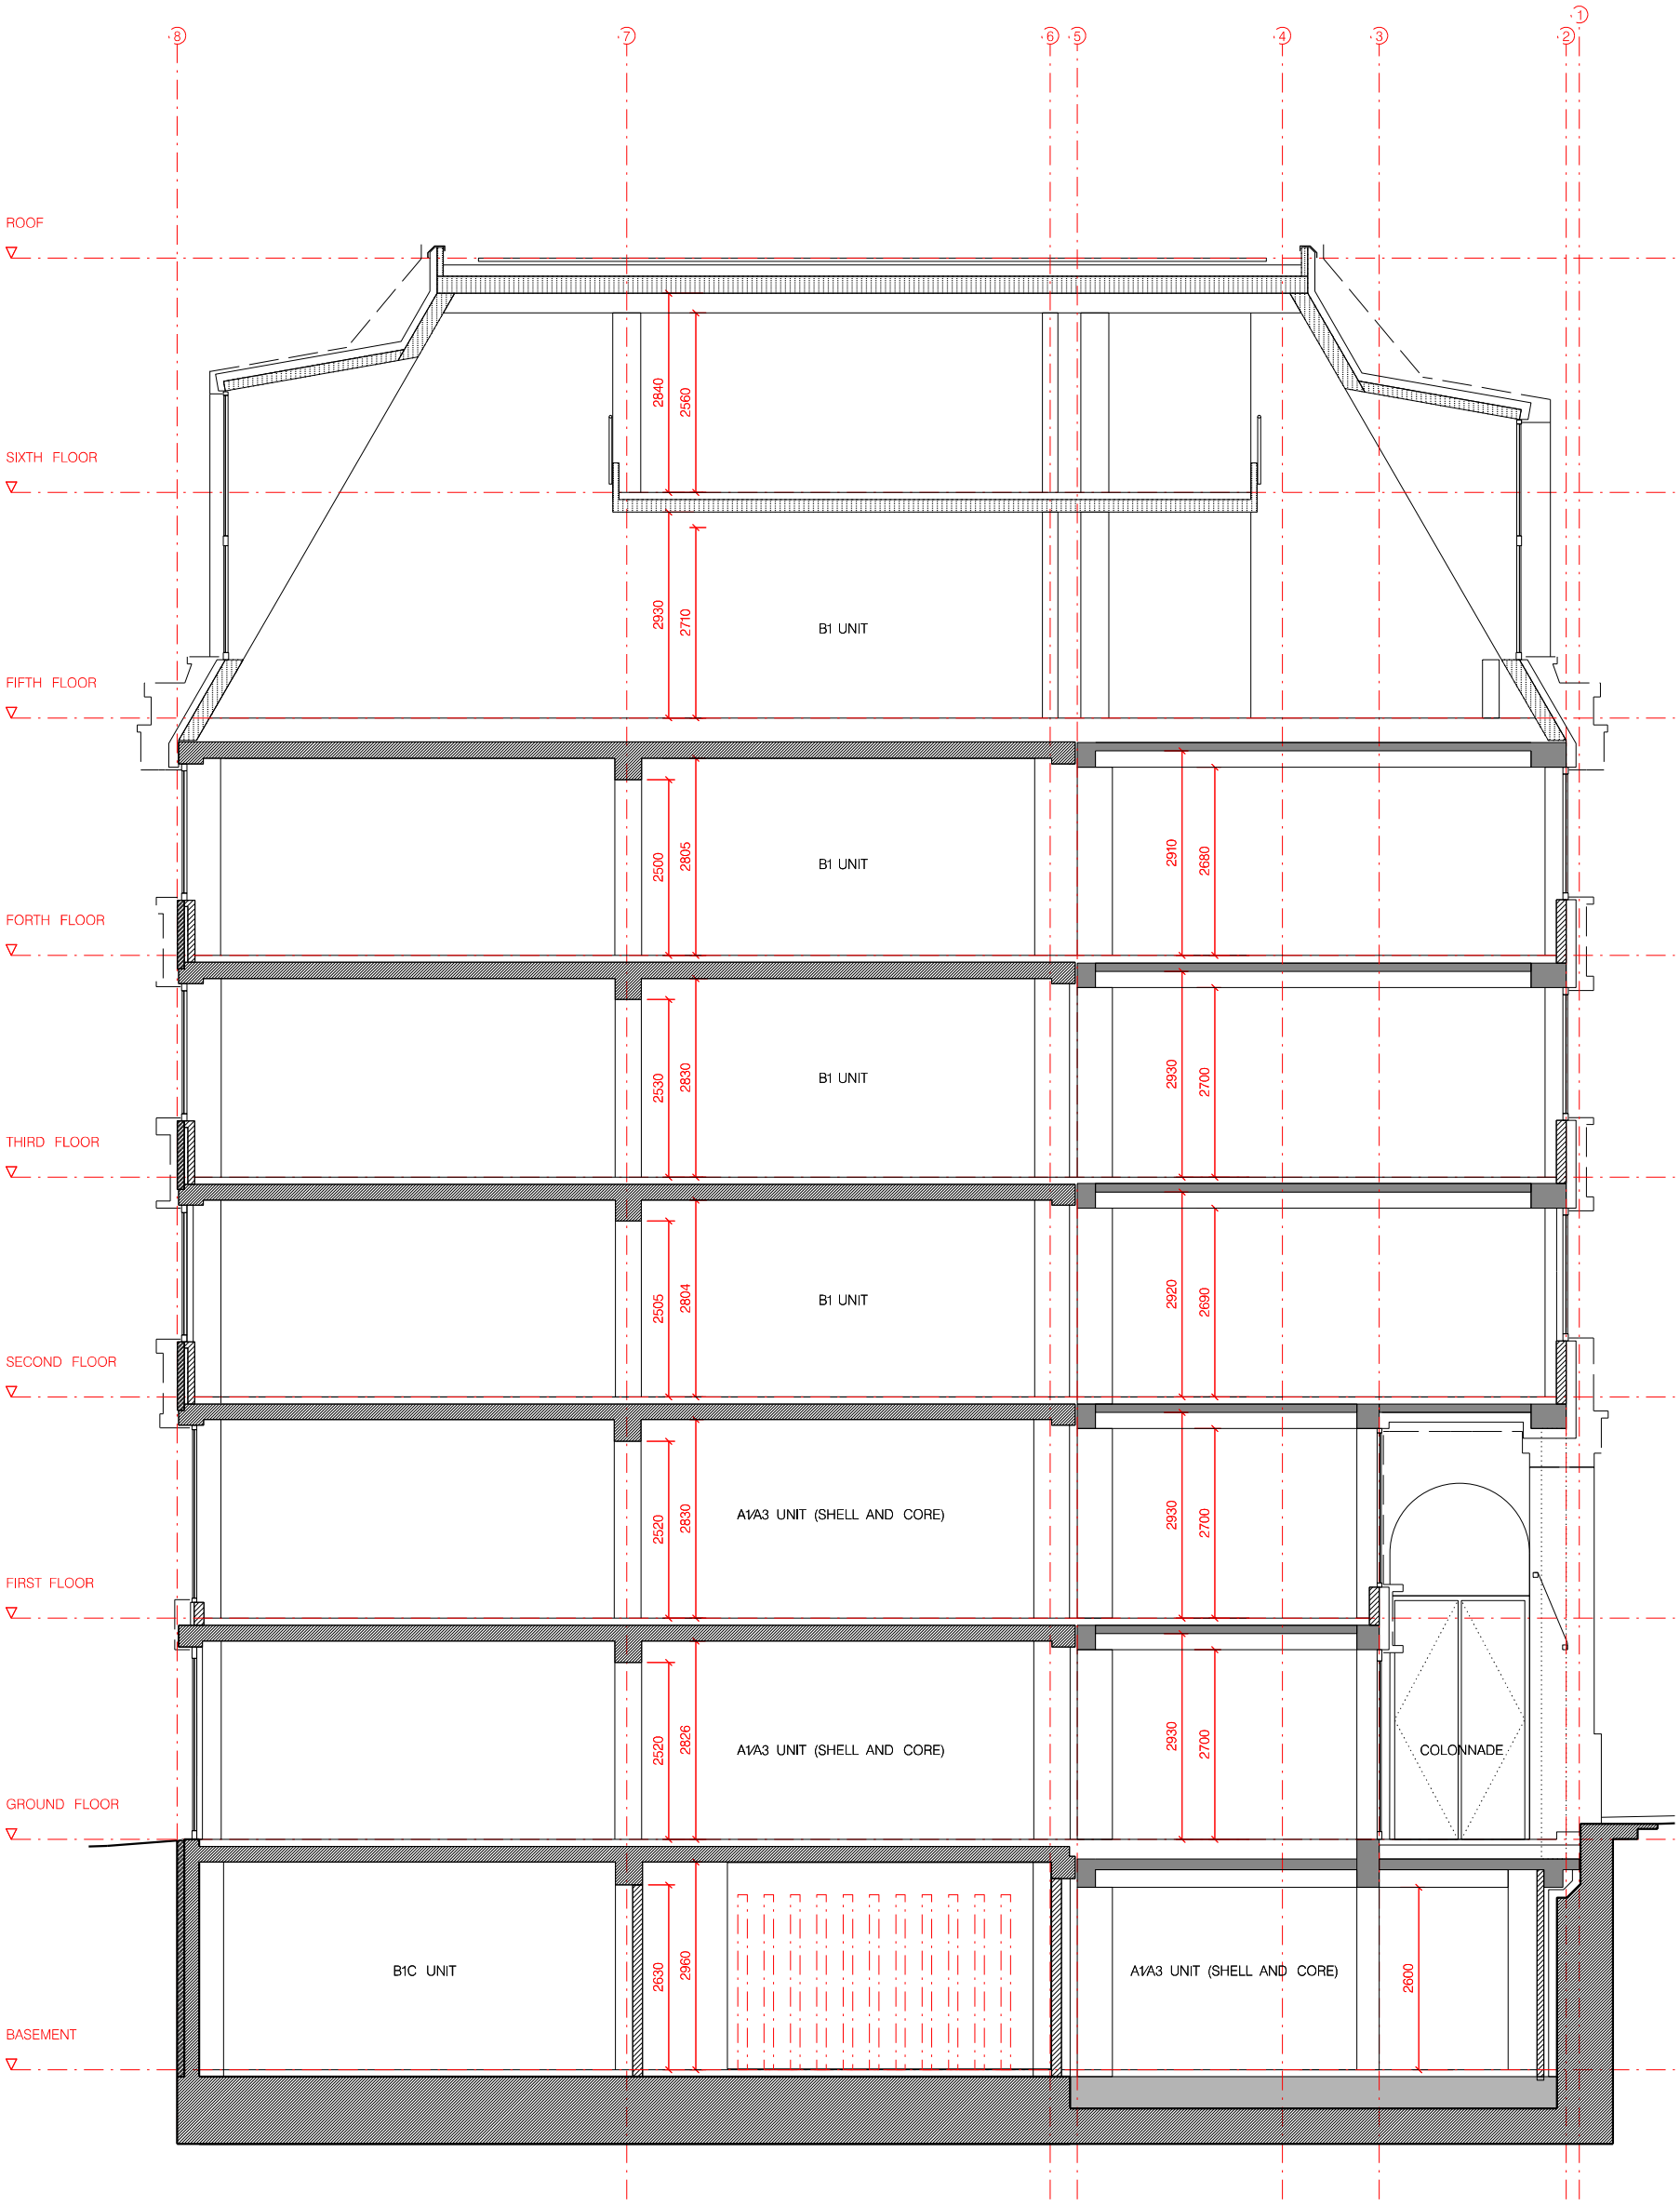

REVISION	PURPOSE (S1,S2,S3,S4,S5,S6=Stage 1,2,3,4,5,6, I=Information, O=Comment, P=Planning, T=Tender, C=Construction)	DATE
C01	ISSUED FOR CONSTRUCTION COORDINATION	26.02.21
C02	ISSUED FOR PLANNING	13.08.21

NOTES

1. Contractors are not to directly scale off this drawing. Dimensions should be obtained from the Engineer or Architect, site checked and any discrepancy between drawings reported.

2. The design and these drawings are the sole copyright of Amin Taha Architects 15 Clerkenwell Close, London EC1R 0AA. T. 020 7253 9444 F. 020 7253 9555.

GROUPWORK

CLIENT
SEAFORTH LAND HOLDINGS LTD

PROJECT TITLE
20 – 23 GREVILLE STREET, LONDON, EC1N 8SS

DRAWING TITLE
PROPOSED SECTION A

DRAWING NO.
GS-GRW-XX-XX-DR-A-1200B

PURPOSE	SCALE A1	SCALE A3	DB	CB	DATE
C	1:75	1:150	AC	AT	AUG 21

REVISION C02

0 0.5 1 1.5 2 2.5 5m