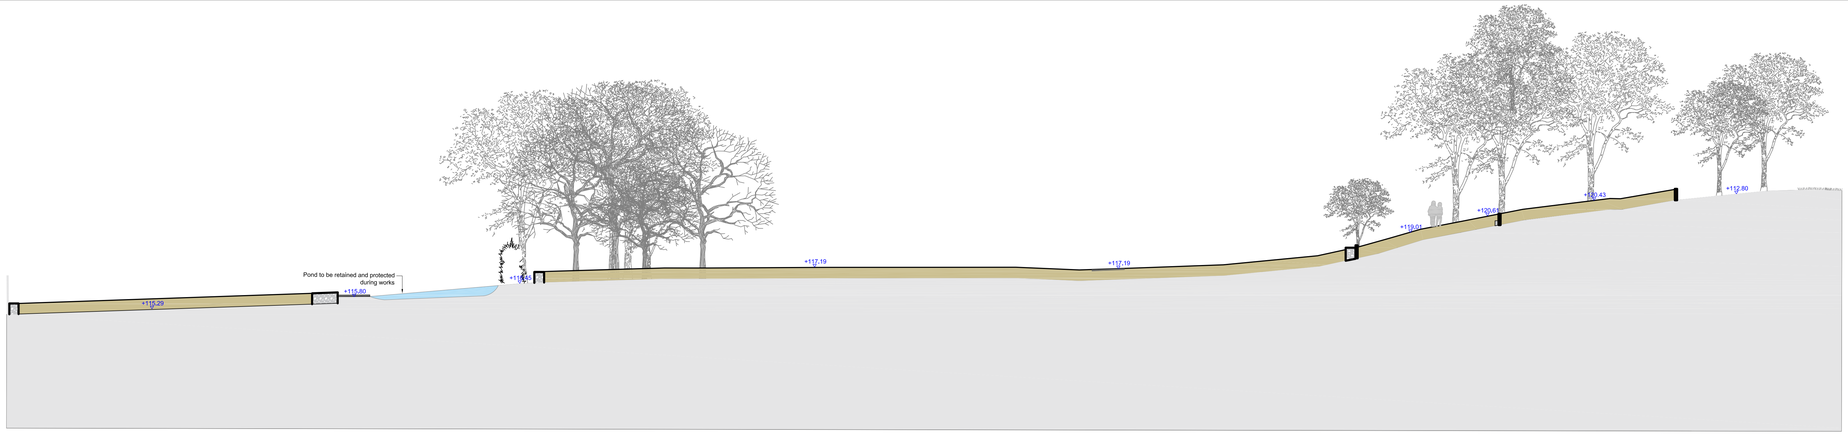

A Section A
Scale: 1:100

B Section B
Scale: 1:100

C Section C
Scale: 1:100

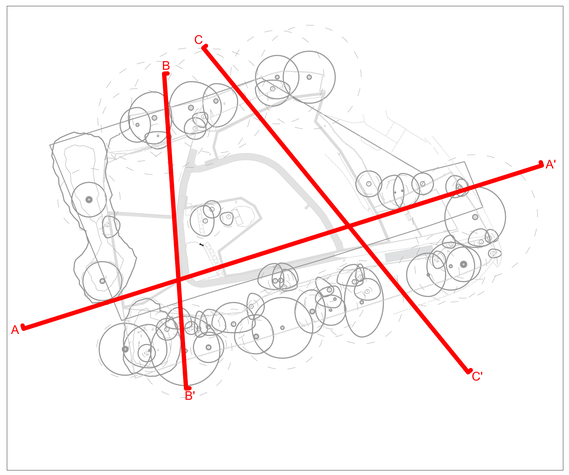

Location Plan 1:500

Notes
Do not scale from this drawing.
All dimensions are drawn in millimetres.
Drawing & design copyright LUC.
Reproduction of this drawing in whole or in part is prohibited without prior permission.

Key

Ownership boundary

Application boundary

Existing trees
To be protected during works. All works within tree canopy line to be carried out by hand. Dashed line indicates Root Protection Area.

No	Date	Description	Drn	Chk
B	15.06.21	For planning - second revision	LC	-
A	22.07.21	For planning	LC	mw

0 2 4 8m

LUC
LUC London
250 Waterloo Road, London, SE1 8RD
+44 (0)20 7383 5784
london@landuse.co.uk
www.landuse.co.uk

Project
Camden Allotments
Branch Hill

Client
Camden Borough Council

Scale @A0	Status
1:100	PLANNING

Drawing Title
Branch Hill
Proposed Site Sections

Job Nr	Drawing Nr	Issue
11358	11358-LD-PLN-615	B