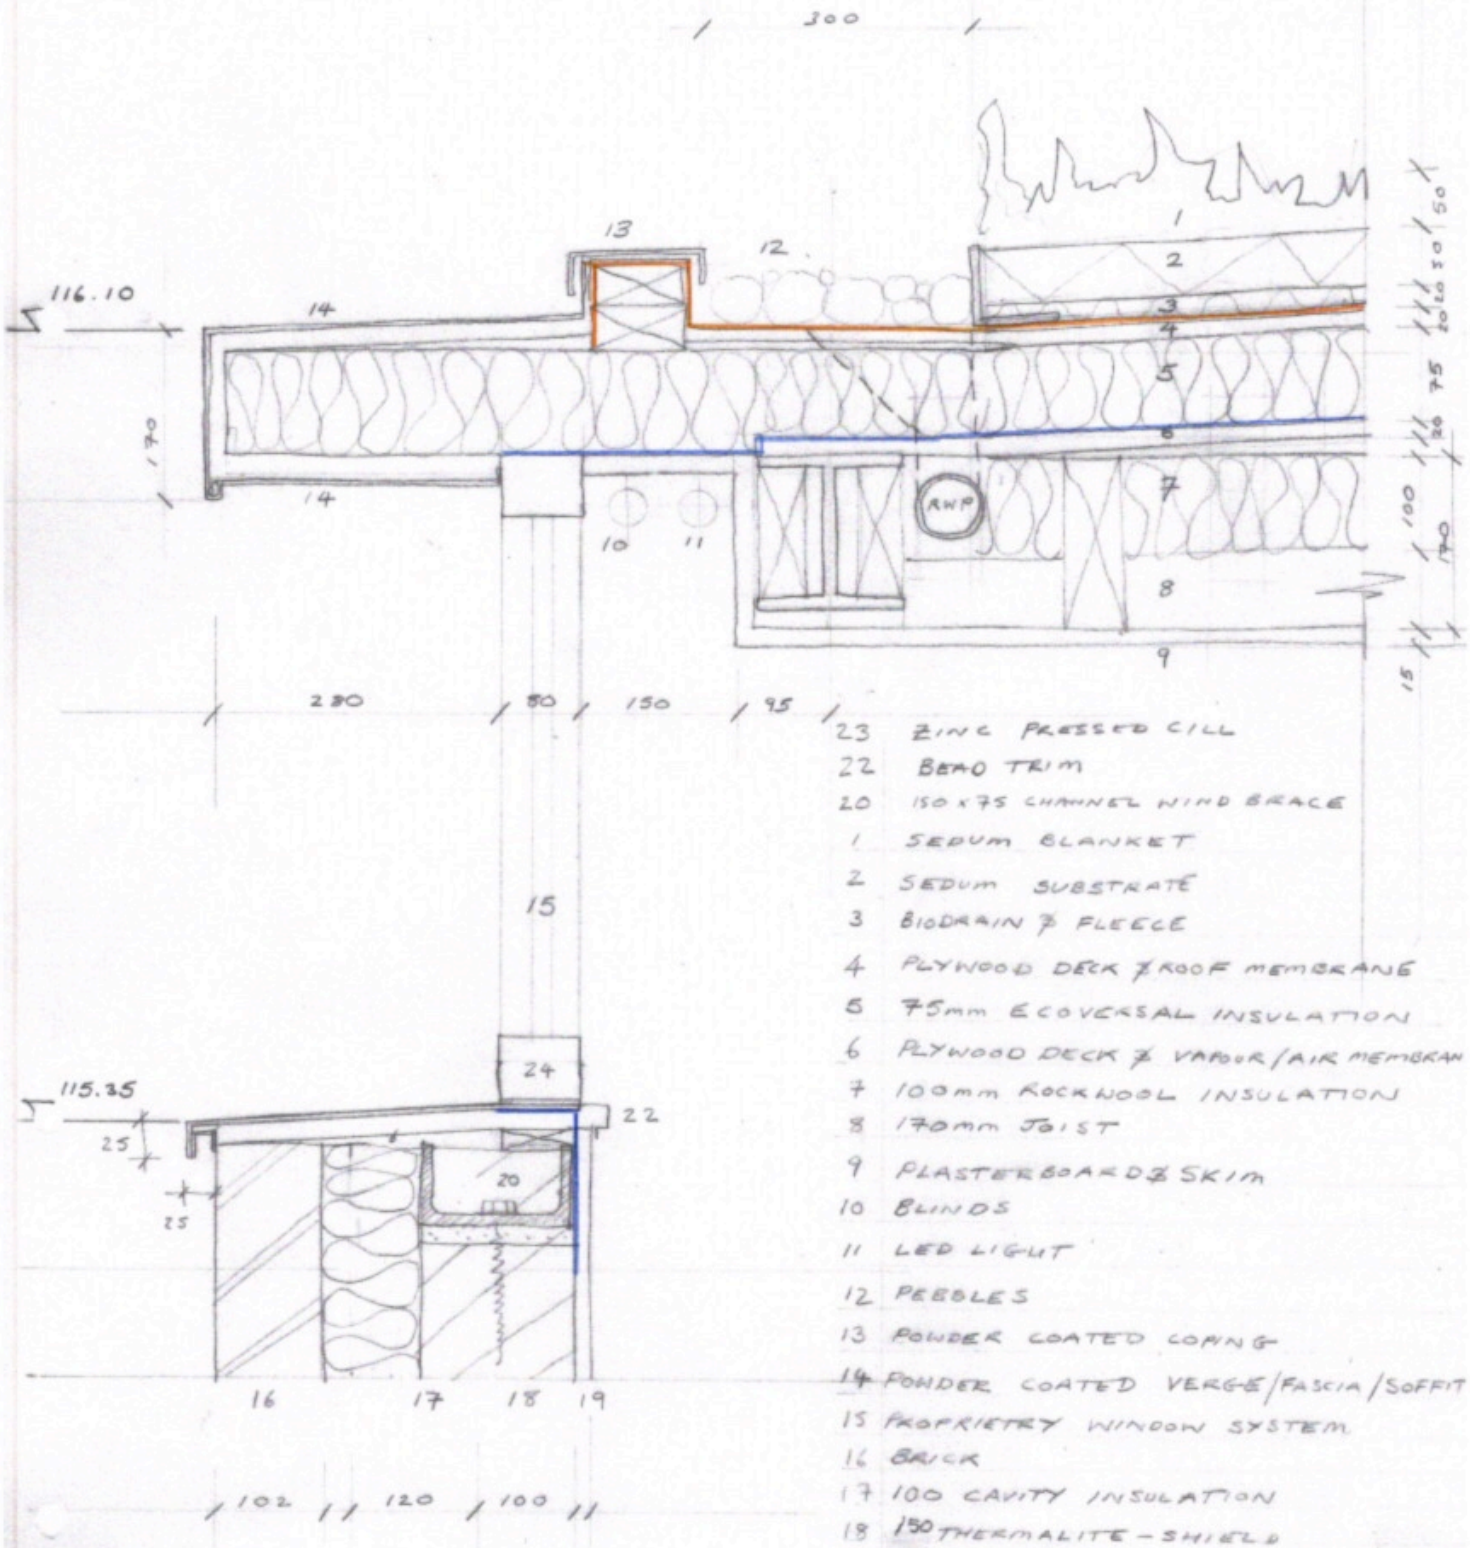

23 ZINC PRESSED CILL
22 BEAD TRIM
20 150 x 75 CHANNEL WIND BRACE
1 SEDUM BLANKET
2 SEDUM SUBSTRATE
3 BIODRAIN & FLEECE
4 PLYWOOD DECK & ROOF MEMBRANE
5 75mm ECOVERSAL INSULATION
6 PLYWOOD DECK & VAPOUR/AIR MEMBRAN
7 100mm ROCKWOOL INSULATION
8 170mm JOIST
9 PLASTERBOARD & SKIM
10 BLINDS
11 LED LIGHT
12 PEBBLES
13 POWDER COATED COPING
14 POWDER COATED VERGE/FASCIA/SOFFIT
15 PROPRIETRY WINDOW SYSTEM
16 BRICK
17 100 CAVITY INSULATION
18 150 THERMALITE-SHIELD
19 PLASTER

3 LAYER ROOF MEMBRANE

AIR TIGHT MEMBRANE & VB

REV A 17 MAY 2021
REV C 21 JUL 21

Construction management, Design and Building Contracting.
Charlie Rudgard RIBA
Rudgard Holdings Ltd
108 King Henry's Road, LONDON NW3 3SL
telephone: 07966 278295
charles@rudgard.com
www.rudgardholdings.com

Scale; 1;5
Date; 15/8/2020

071c

Drawing Number; 19hol 071
19 Holly Walk, Eaves Detail