NORTH

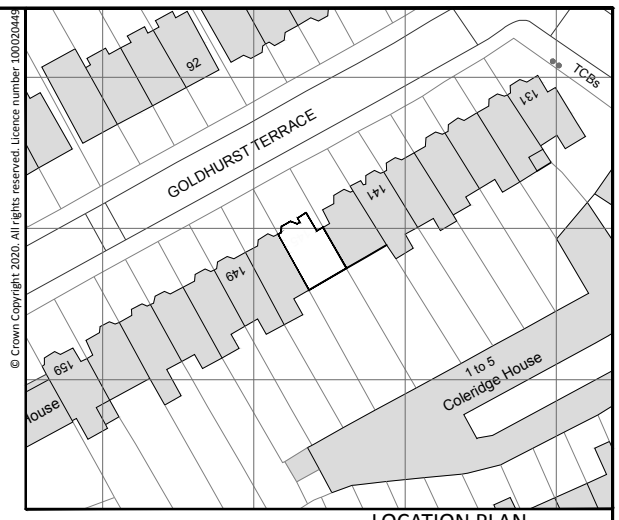

© Crown Copyright 2020. All rights reserved. Licence number 100020449

LOCATION PLAN
SCALE 1:1250

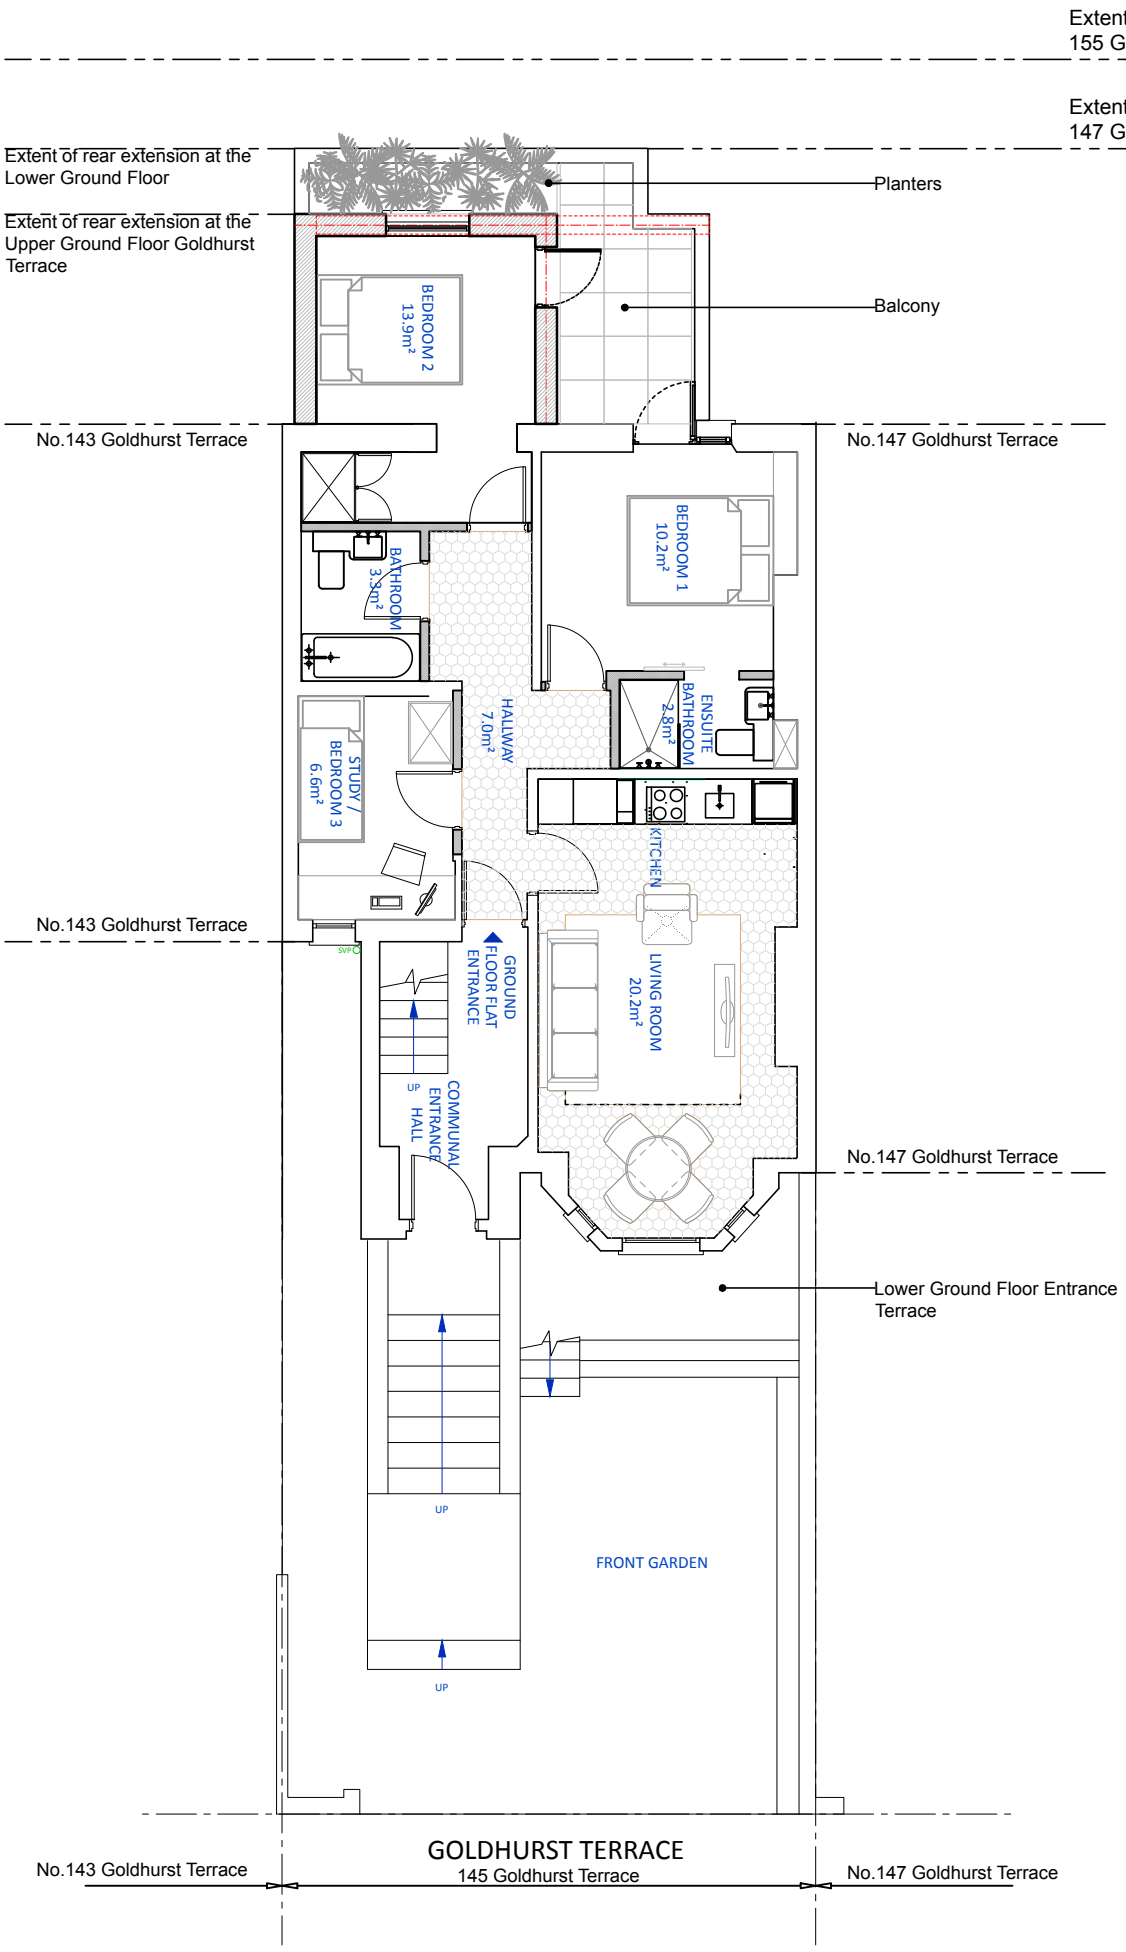

NORTH

Scale 1:100

0 1 2 3 4 5 10 15

PROJECT
145 GOLDHURST TERRACE

TITLE
PROPOSED UPPER GROUND FLOOR

PROJECT PHASE
PLANNING SUBMISSION

DATE	SCALE
09/02/2021	1:100

DRAWING NUMBER	INDEX
A3-U05-XX-2200	A3

© Copyright 2019 OUA, All Rights Reserved