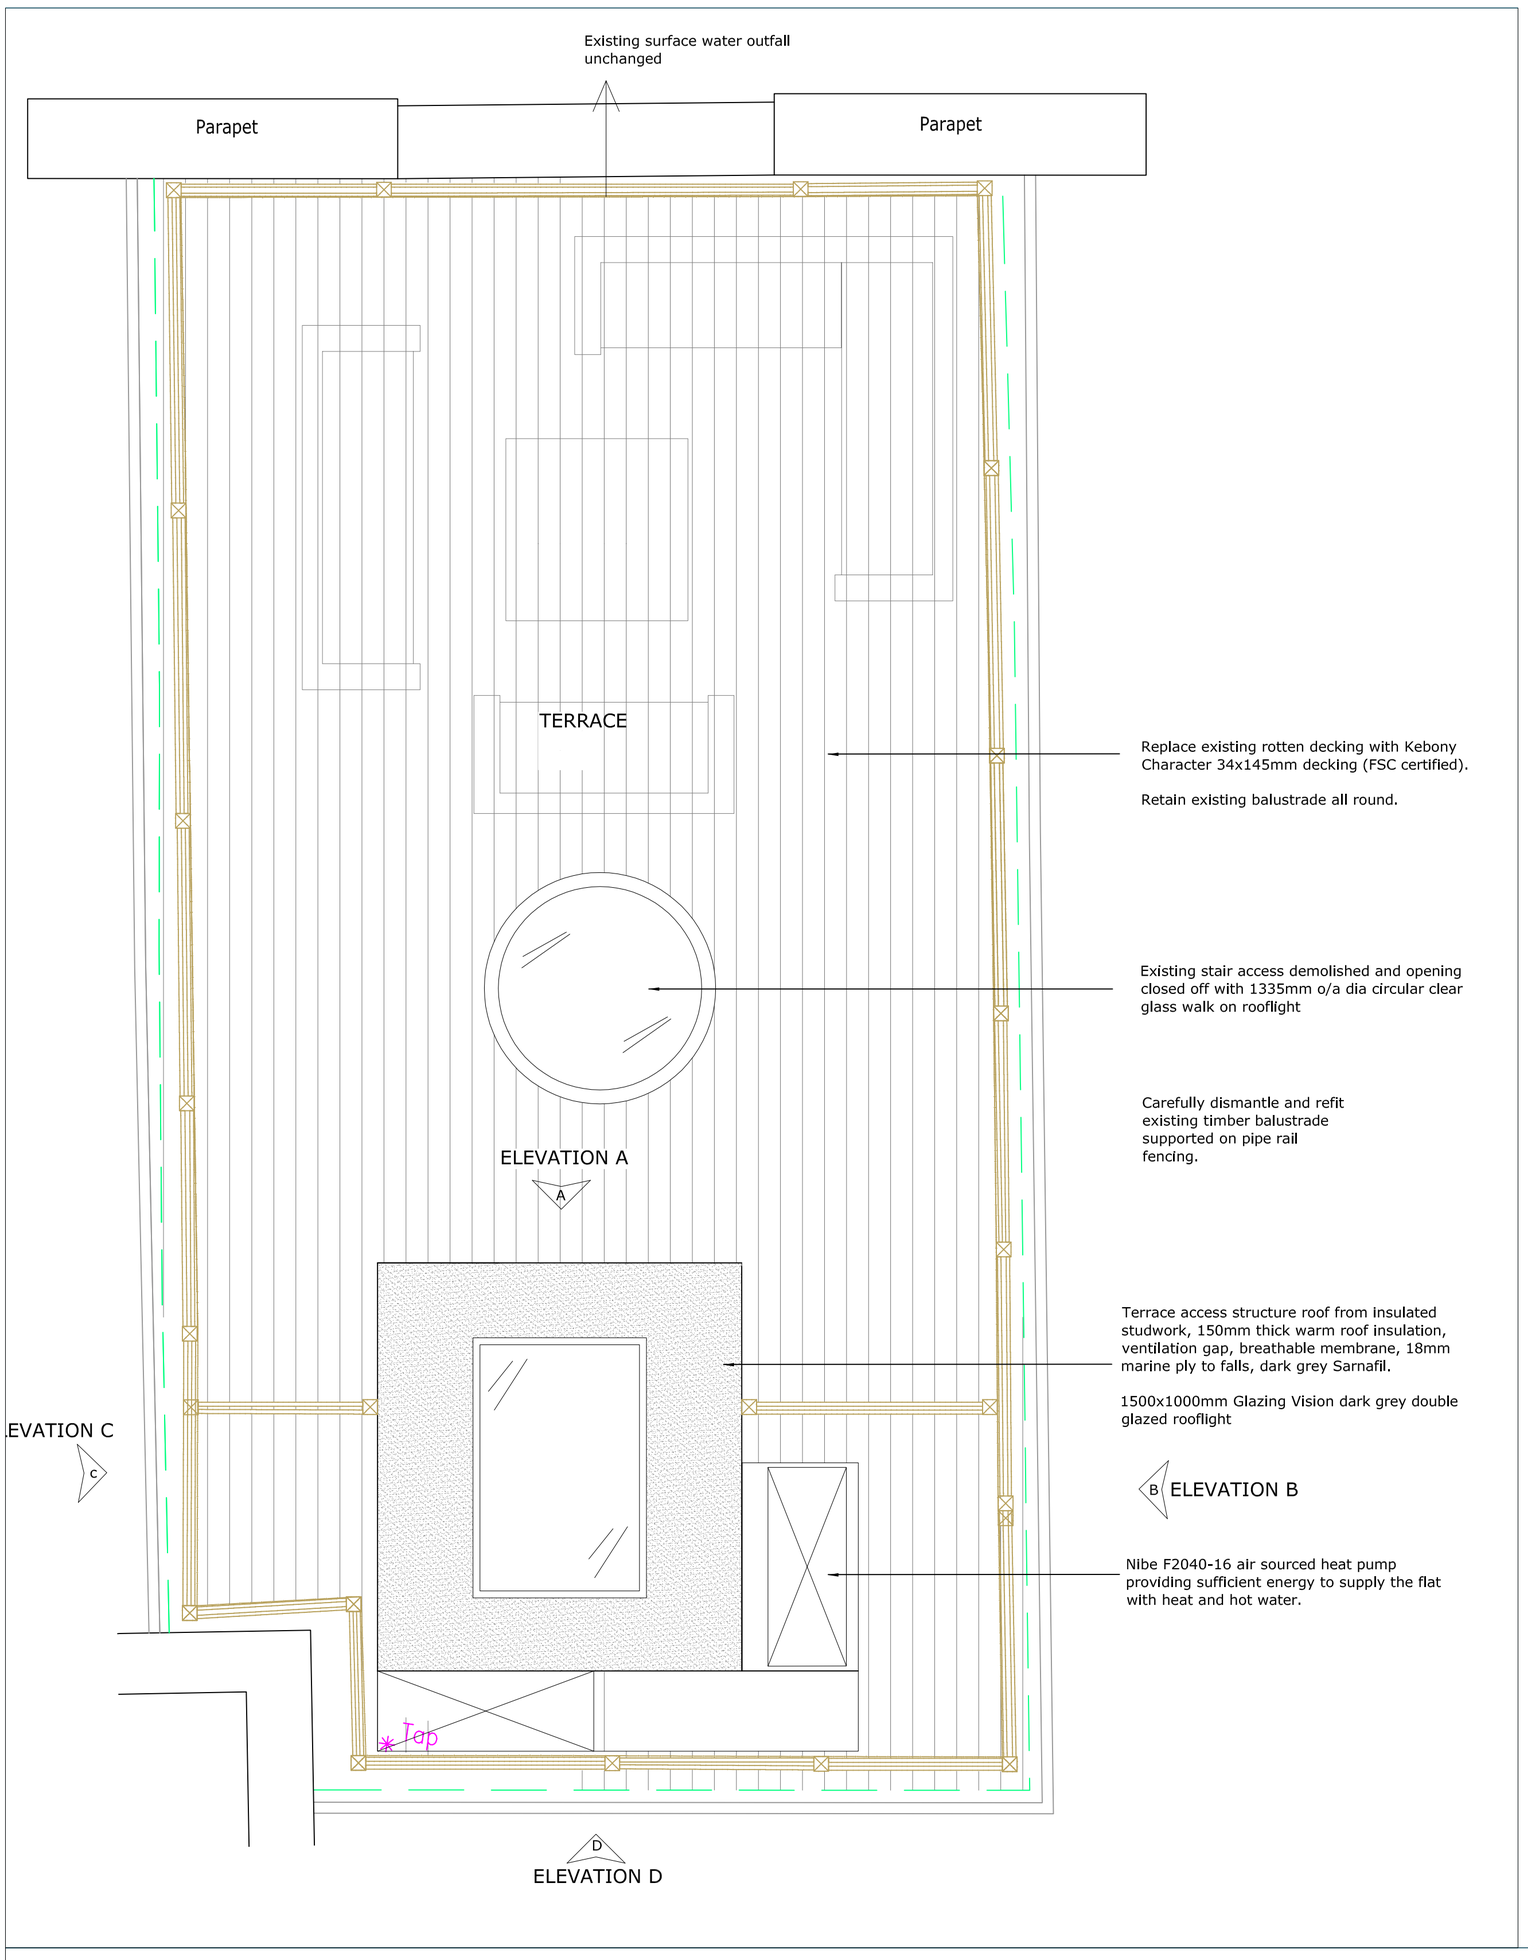

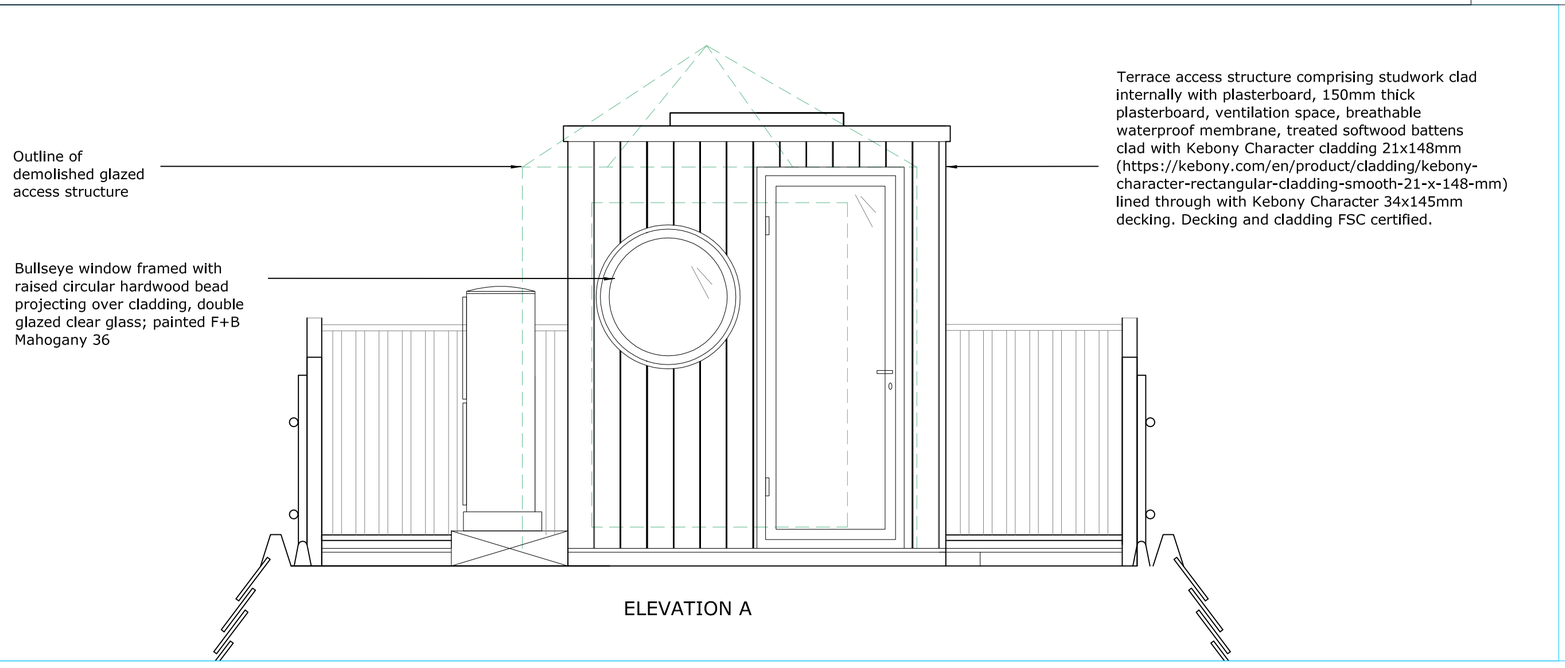

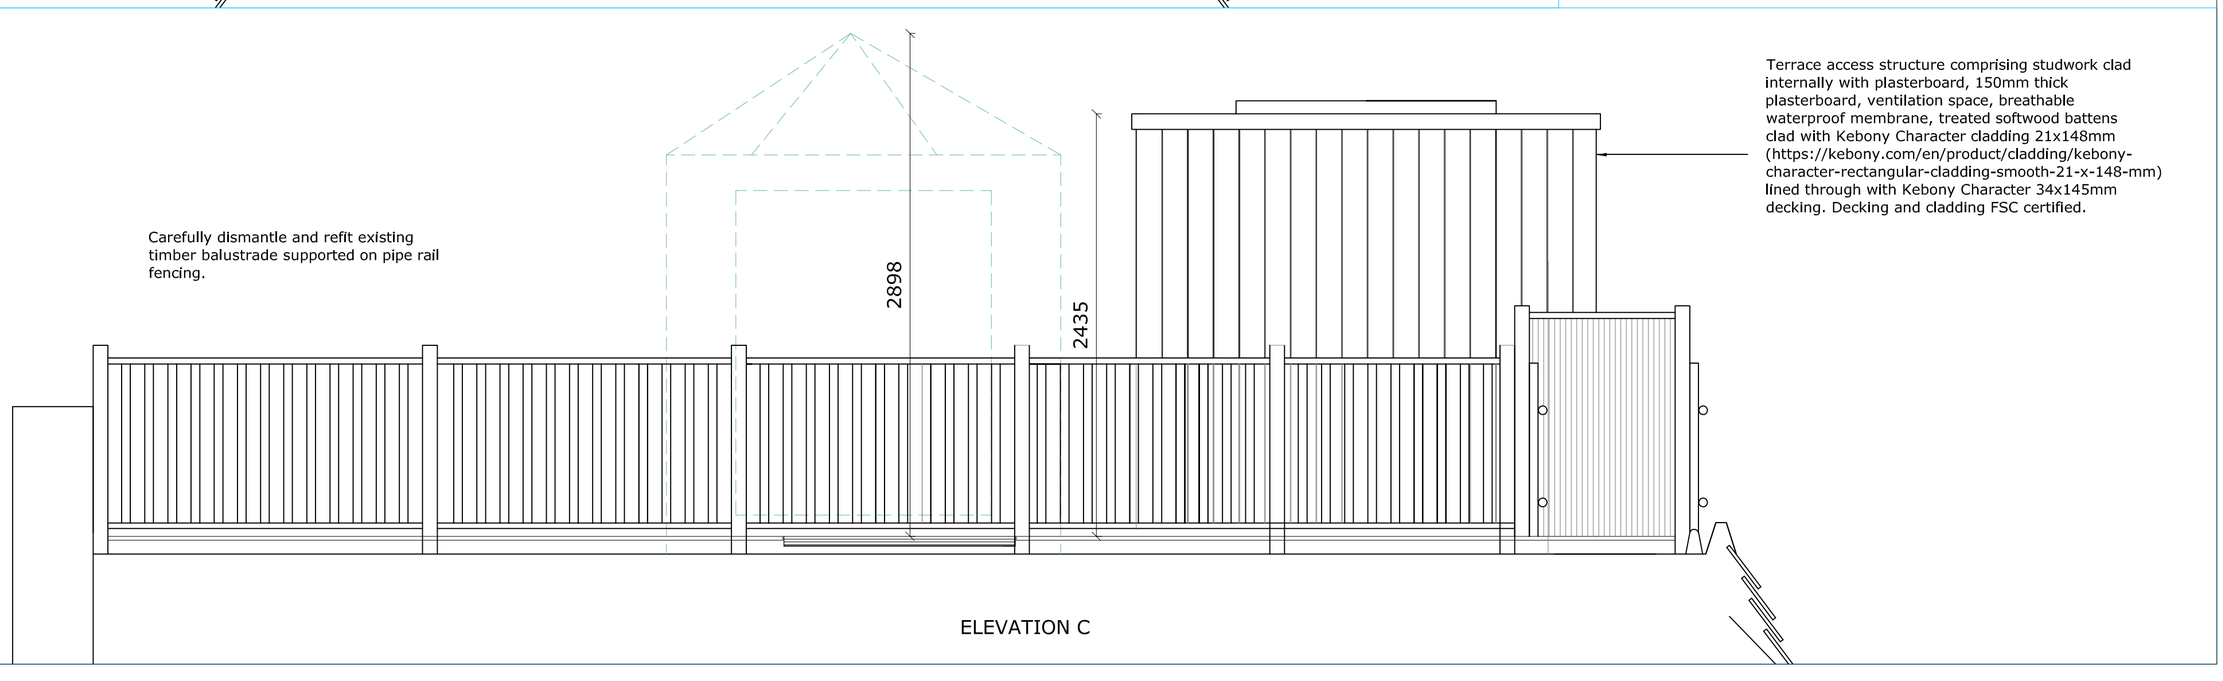

REVISIONS

A	20/08/2021	Client updates

PROJECT
4 STRATHRAY GARDENS

DRAWING
PROPOSED ROOF

SCALE 1:25 @A1

DRAWING NO. 21.09.14

DATE APRIL 2021

Copyright © 2021 HAINE & CO. LTD.

HAINE&Co.
ARCHITECTURAL & INTERIOR DESIGN
Haine & Co. Ltd.
Architectural Design and Project Management
6 Lambolle Place NW3 4PD
Phone: 07721398009
Email: rob@haineco.com
Website: www.haineco.com