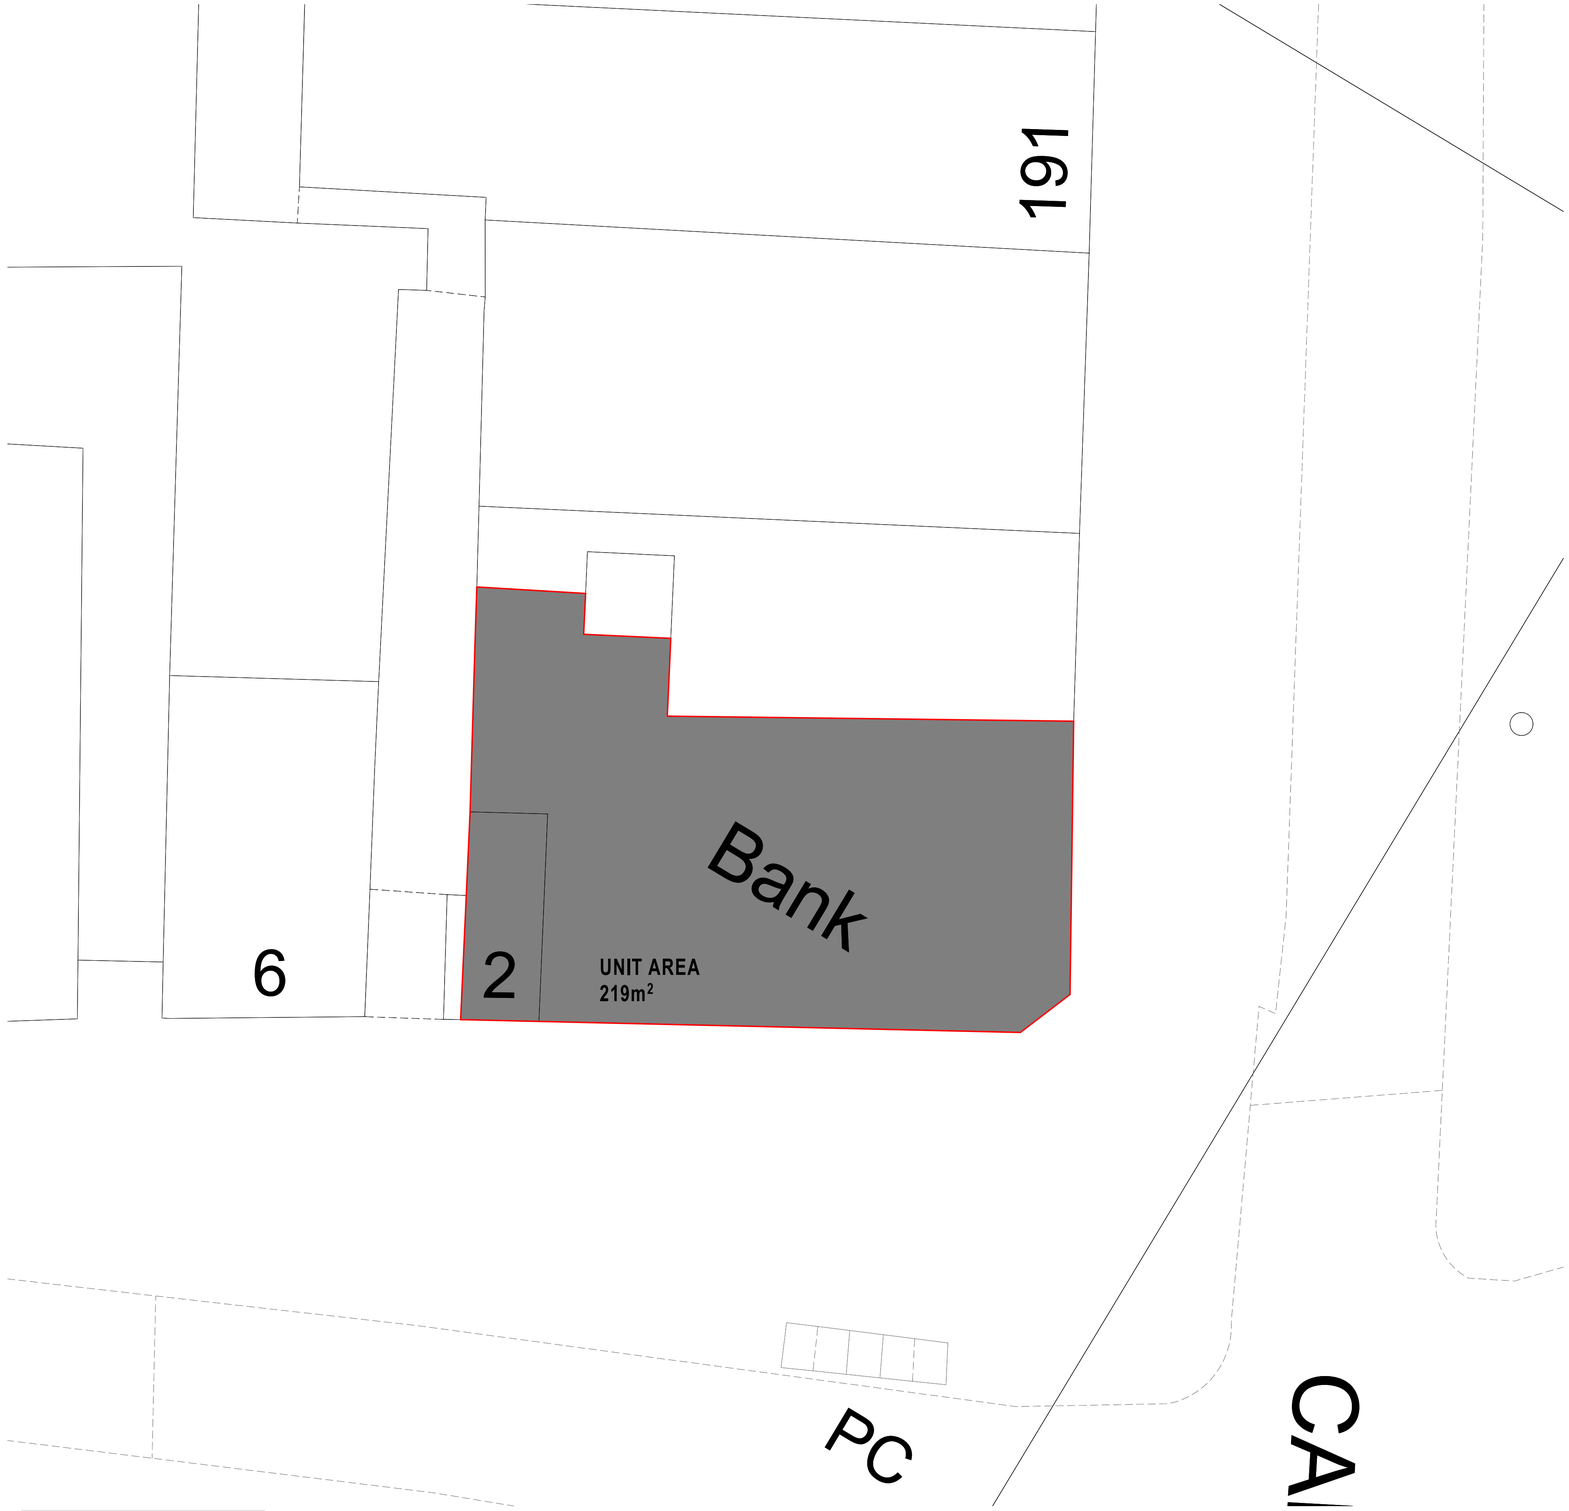

1 LOCATION PLAN
SCALE: 1 : 100

0m 2m 4m 6m 8m 10m

SCALE 1:100 (METERS) @ A1

2 BLOCK PLAN
SCALE: 1 : 1250

0m 25m 50m 75m 100m 125m

SCALE 1:1250 (METERS) @ A1

LEGEND

- INTERNAL AREA OF UNIT
- LINE OF LANDLORD DEMISE

notes:
Do not scale from drawings. All discrepancies to be reported to Gensler architect immediately.
All dimensions to be verified by contractor on site prior to any works

rev	date	revision note	drawn	checked
A	14.06.2021	PLANNING SUBMISSION		SC

lead consultant

Gensler

Studio 405-409
4th Floor Custard Factory
Gibb Street, Digbeth
Birmingham, WMD
B9 4AA
England
Tel +44 (0) 12 1260 1600

client

Client Name
xxx
xxx
xxx
xxx
Tel xxx

key plan

category

family

title
LOCATION PLAN

project
13485, CAMDEN IN-LINE
189 CAMDEN HIGH STREET, LONDON NW1 7BP

project number	drawn	checked
026.41042.011	SC	RB

scale	date	status	rev
As indicated@A1	14.06.2021		A

project code	origin	vol/sys	lvl/loc	type	role	number
						A0.150

© Gensler 2021
All rights reserved, including but not limited to The Copyright, Design and Patents Act 1988