NOTES

This drawing is © Barbara Weiss Architects Ltd.

1. All dimensions in millimeters unless noted otherwise.
2. No deviation may be made from the details shown on this drawing without the prior permission of the Architect. Any discrepancy between this and any other documents shall be referred immediately to the Architect. IF IN DOUBT ASK.
3. All dimensions to be verified on site.
4. Unless otherwise stated all levels to be AOD.
5. This drawing is the property of Barbara Weiss Architects and is issued on the condition it is not reproduced, retained or disclosed to any unauthorised person, either wholly or in part without written consent.

P L A N N I N G

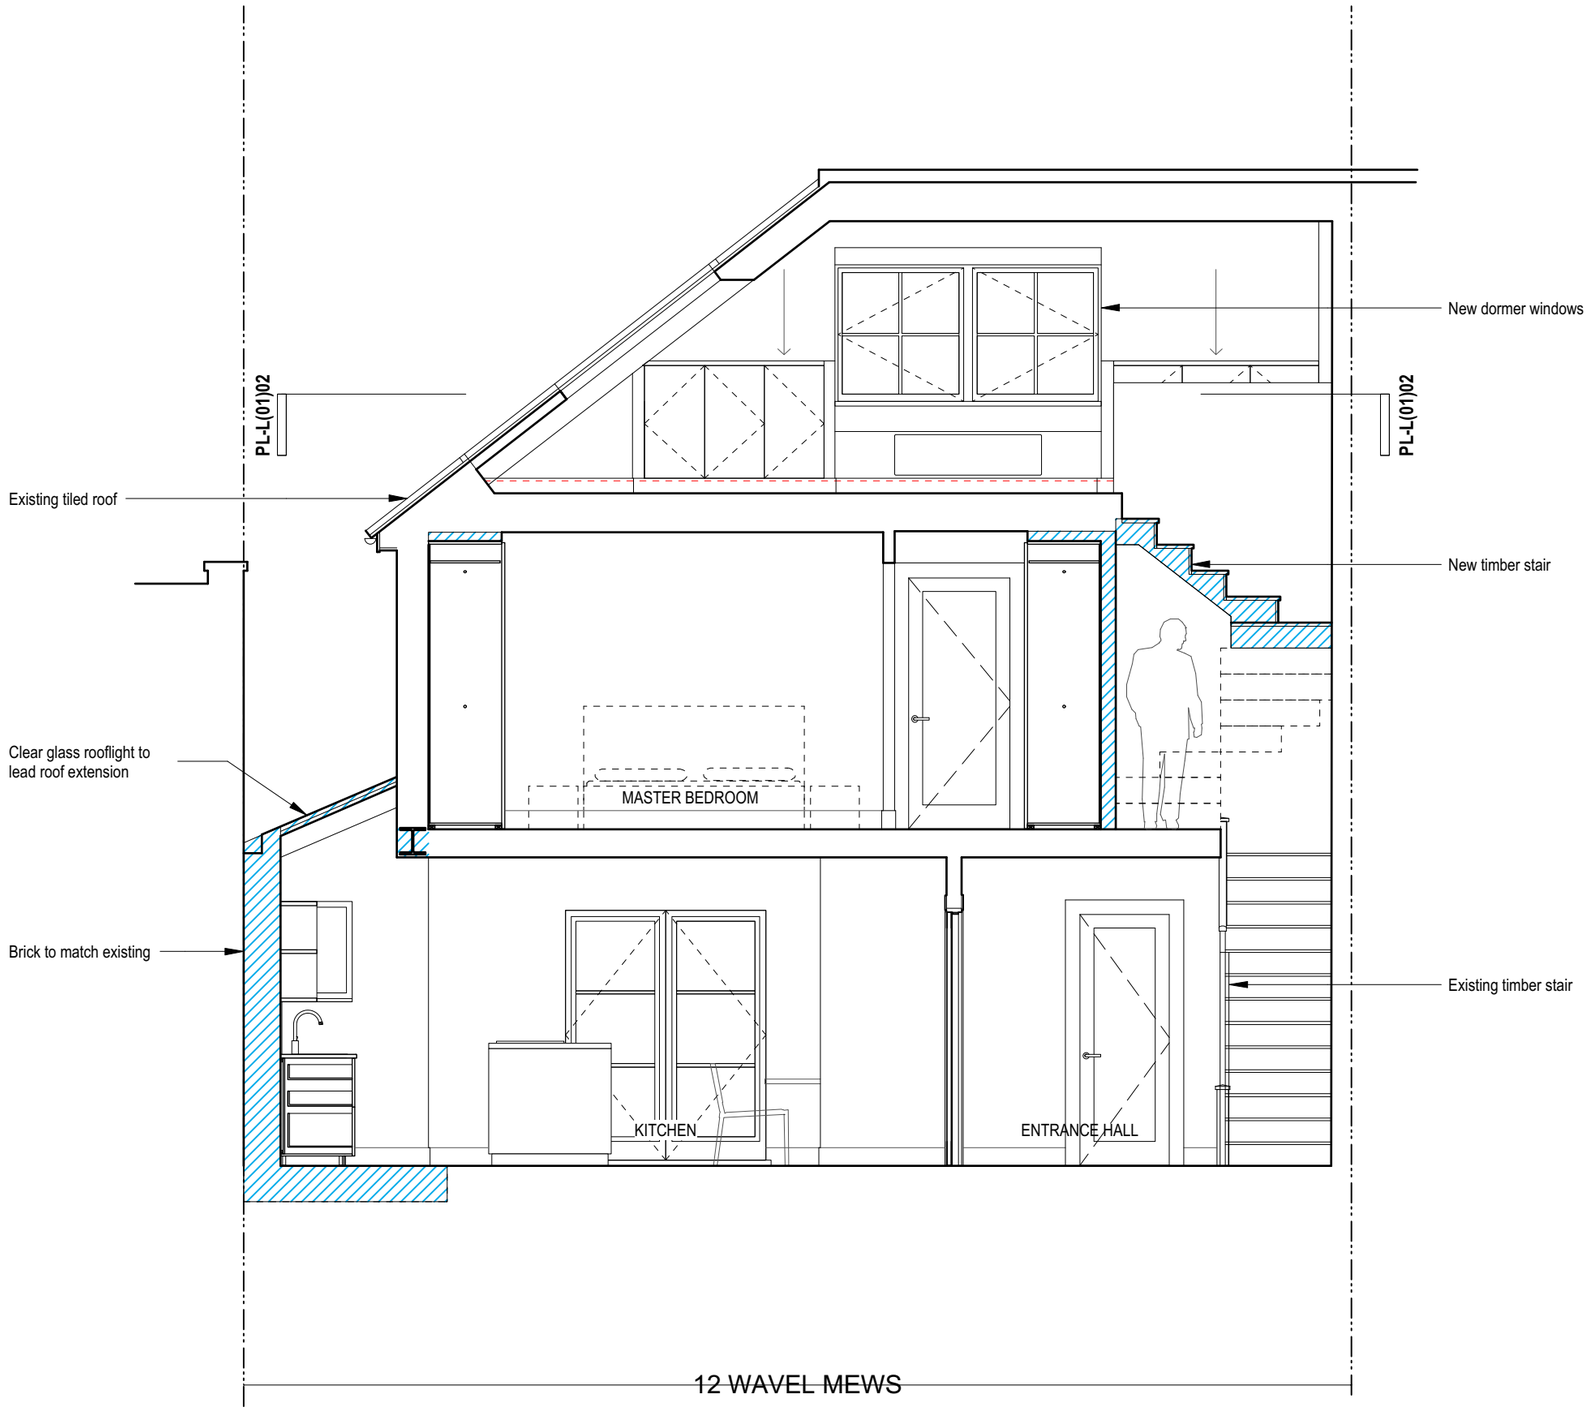

0 0.5 1 2m

Revision Cloud

Abeyance Cloud

P1	07/09/2021	Issued for Planning	MM	KS	BW

Revisions By Chk App

BARBARA WEISS ARCHITECTS LTD

MILLBANK TOWER, 21-24 MILLBANK, LONDON SW1P 4QP Tel. 020 7222 4935

Client	**Deborah Abrahams**	
Project	**Wavel Mews**	
Drawing Title	**Proposed Section**	
Status	Planning	
Scale 1:50@A3	Date Sept 21	Drawn MM
Job no.	Dwg no.	Rev no.
2007	**PL-L(02)01**	P1

Proposed Section