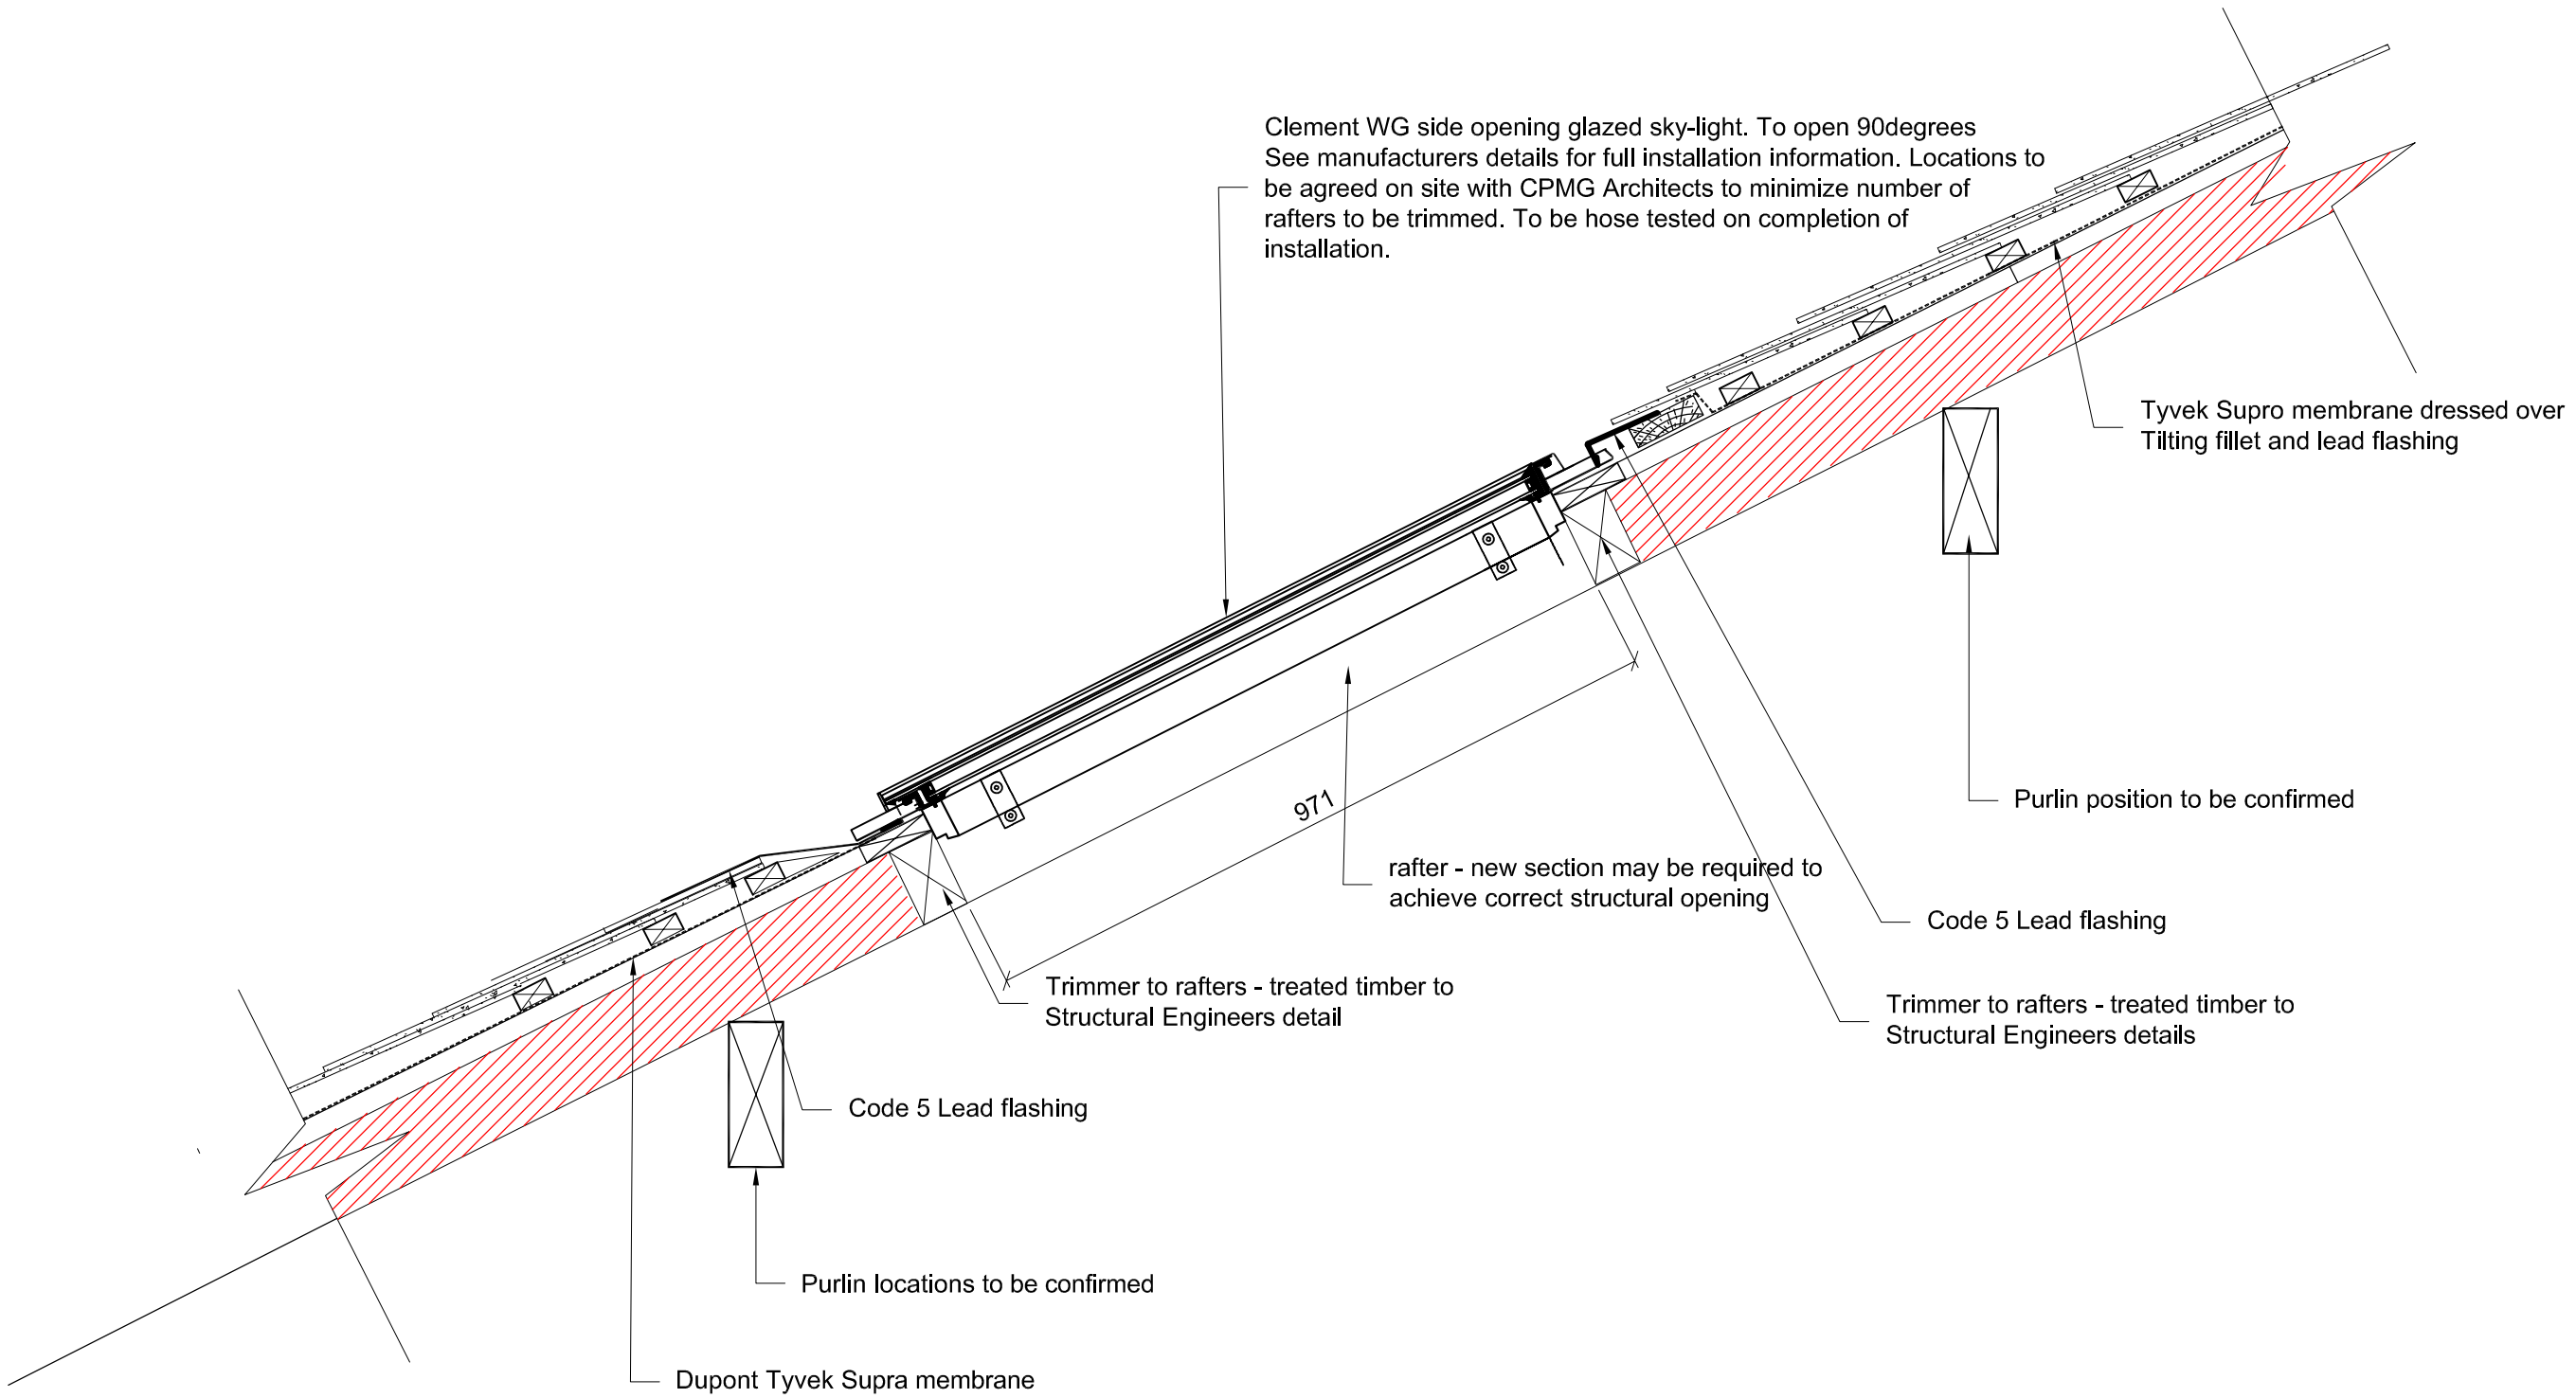

Typical section through roof access skylight.

rev	date	by	description	chkd
-	-	-	-	-

drawing status: PLANNING SUBMISSION

Copyright of CPMG Architects Limited 2020. All rights reserved. No part of this publication may be reproduced, stored in any retrieval system or transmitted in any form or by any means without prior Permission of CPMG Architects Limited. Do not scale from drawing, use figured dimensions only. All dimensions to be checked on site.

ISO 9001: 2015 Quality Management ISO 14001: 2015 Environmental Management
PAS 1192-2: 2013 Building Information Modelling

job title: Dr Williams's Library
-

drawing title: Proposed Roof details
Sheet 6

CPMG Architects Ltd
People.Purpose.Place
Nottingham 13 St Peter's Gate, Nottingham, NG1 2JF 0115 958 9500
London 31 / 35 Kirby Street, London, EC1N 8TE 0207 492 1805
Birmingham The Lewis Building, Bull Street, Birmingham B4 6EQ 0121 481 2092
www.cpmg-architects.com enquiries@cpmg-architects.com

drawn by	date	checked by	scale
RET	31-08-21	HW	1:10
job no.	drawing no.	revision	media
8555	W82-CPM-Z1-08-DR-A-27006		A3

J:\8555 Dr Williams Library\0-00 BIM\0-03 AutoCAD\Sheets\A-D-Details\W82-CPM-Z1-08-DR-A-27006.dwg

Printed: 31 August 2021 12:36:23

CutePDF Writer