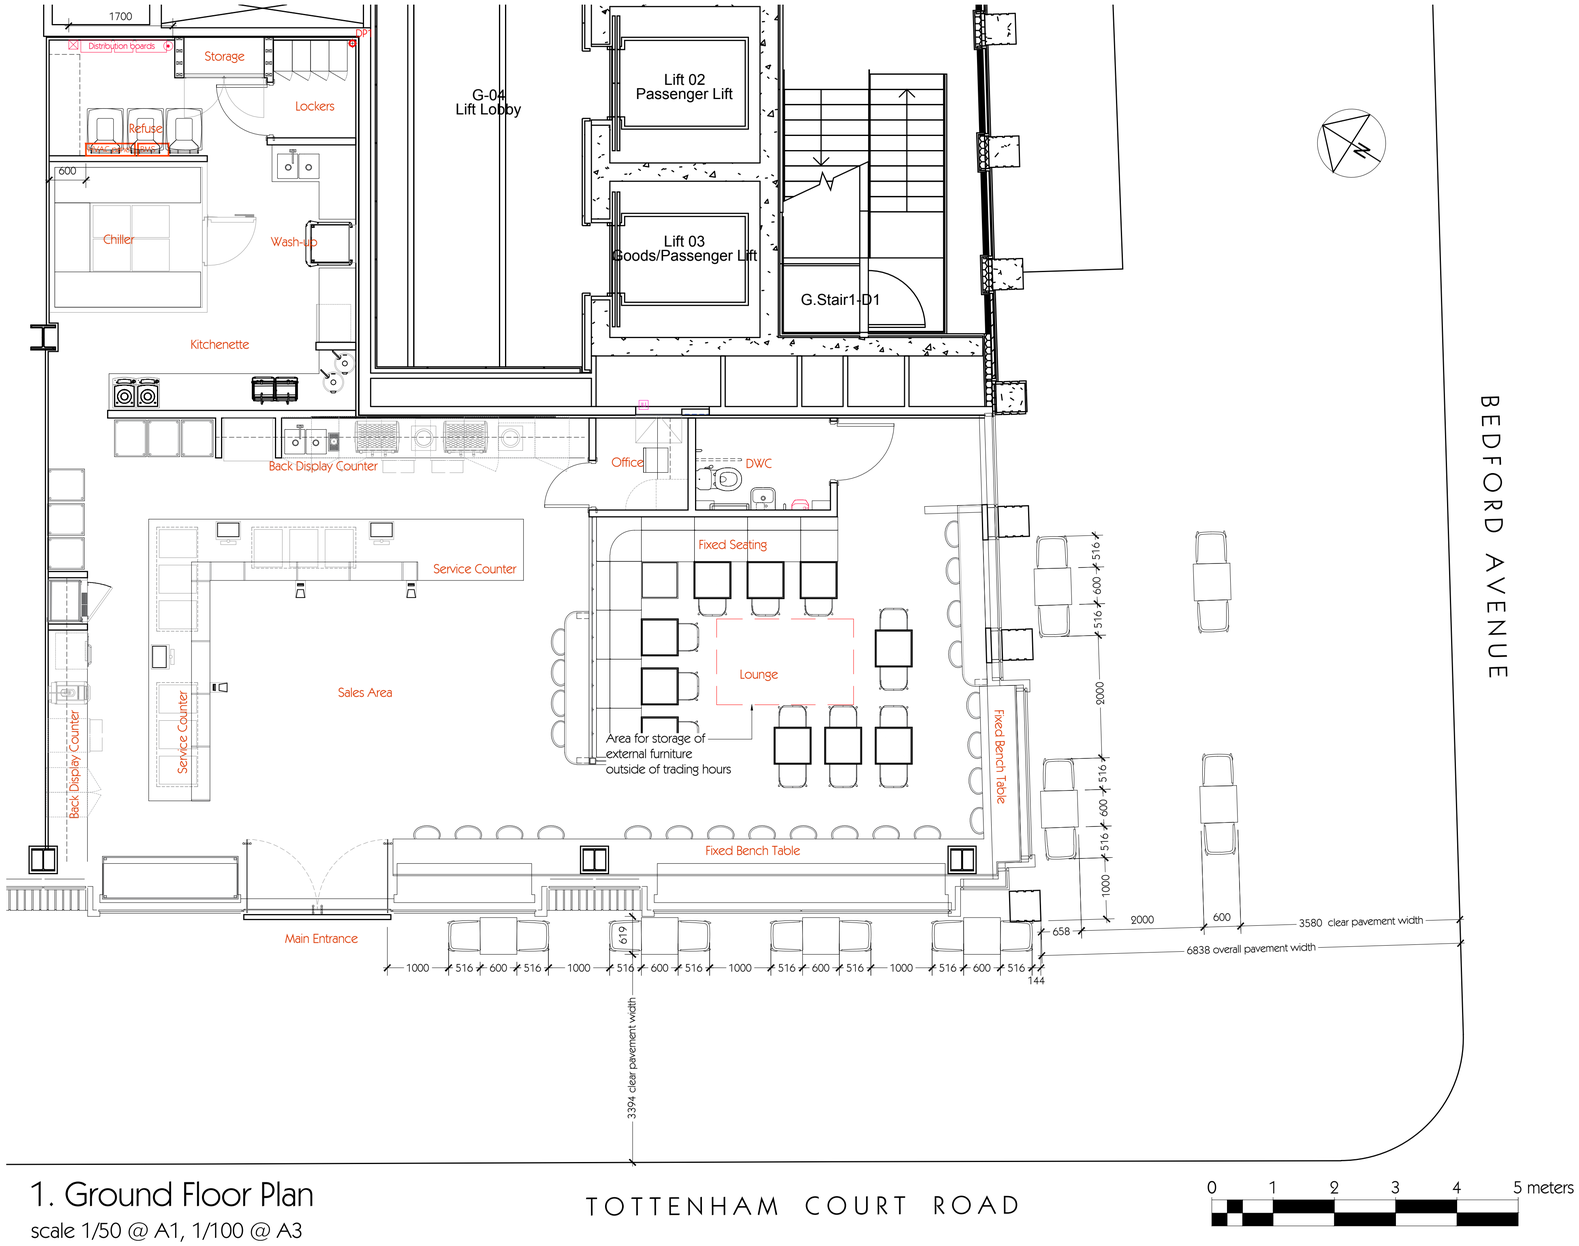

1. Ground Floor Plan

scale 1/50 @ A1, 1/100 @ A3

johnson robson

architecture design building technology

client

Ole & Steen

project

1 Bedford Avenue, Fitzrovia WC1B 3AU

content

External Seating Details

SDJ drawn	1/50 @ A1 1/100 @ A3	JR.556		D11
June 20 date	scale	job no.	stage	drawing no.

chapel rise station lane great barrow chester ch3 7jw
t 07970 028106 enquiries@johnsonrobson.co.uk

date:	revision:	
01/06/20	O	First Issue

DRAFT FOR DISCUSSION

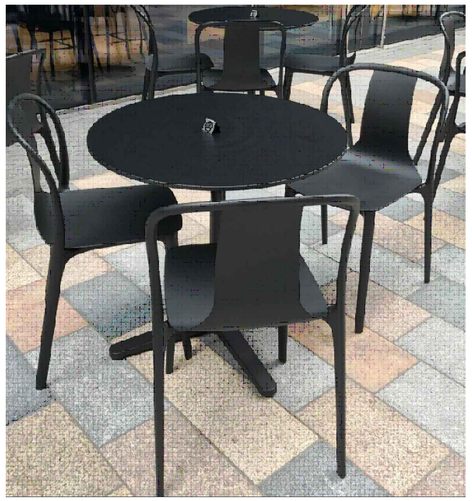

4. Typical Tables & Chairs

Vitra Belleville injection-moulded polyamide chairs
Vitra Super Fold tables with solid core black tops

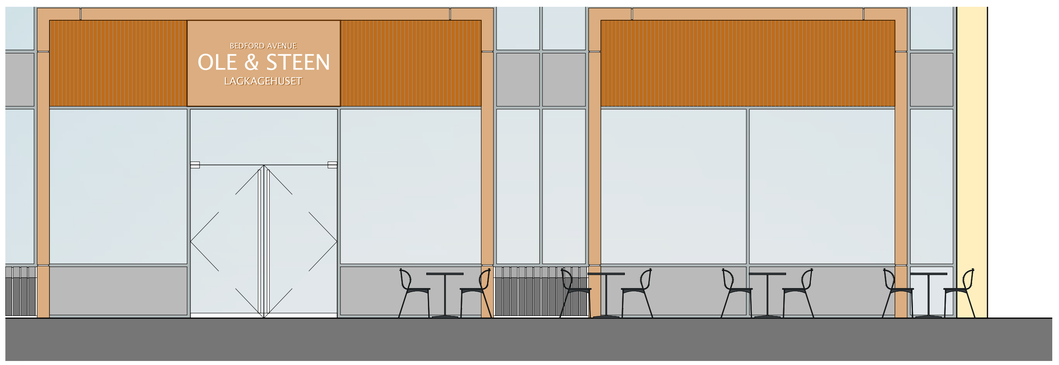

2. Elevation to Tottenham Court Road

scale 1/50 @ A1, 1/100 @ A3

3. Elevation to Bedford Avenue

scale 1/50 @ A1, 1/100 @ A3

5. Location Plan

scale 1/1250 @ A1, 1/2500 @ A3

© copyright johnson robson ltd