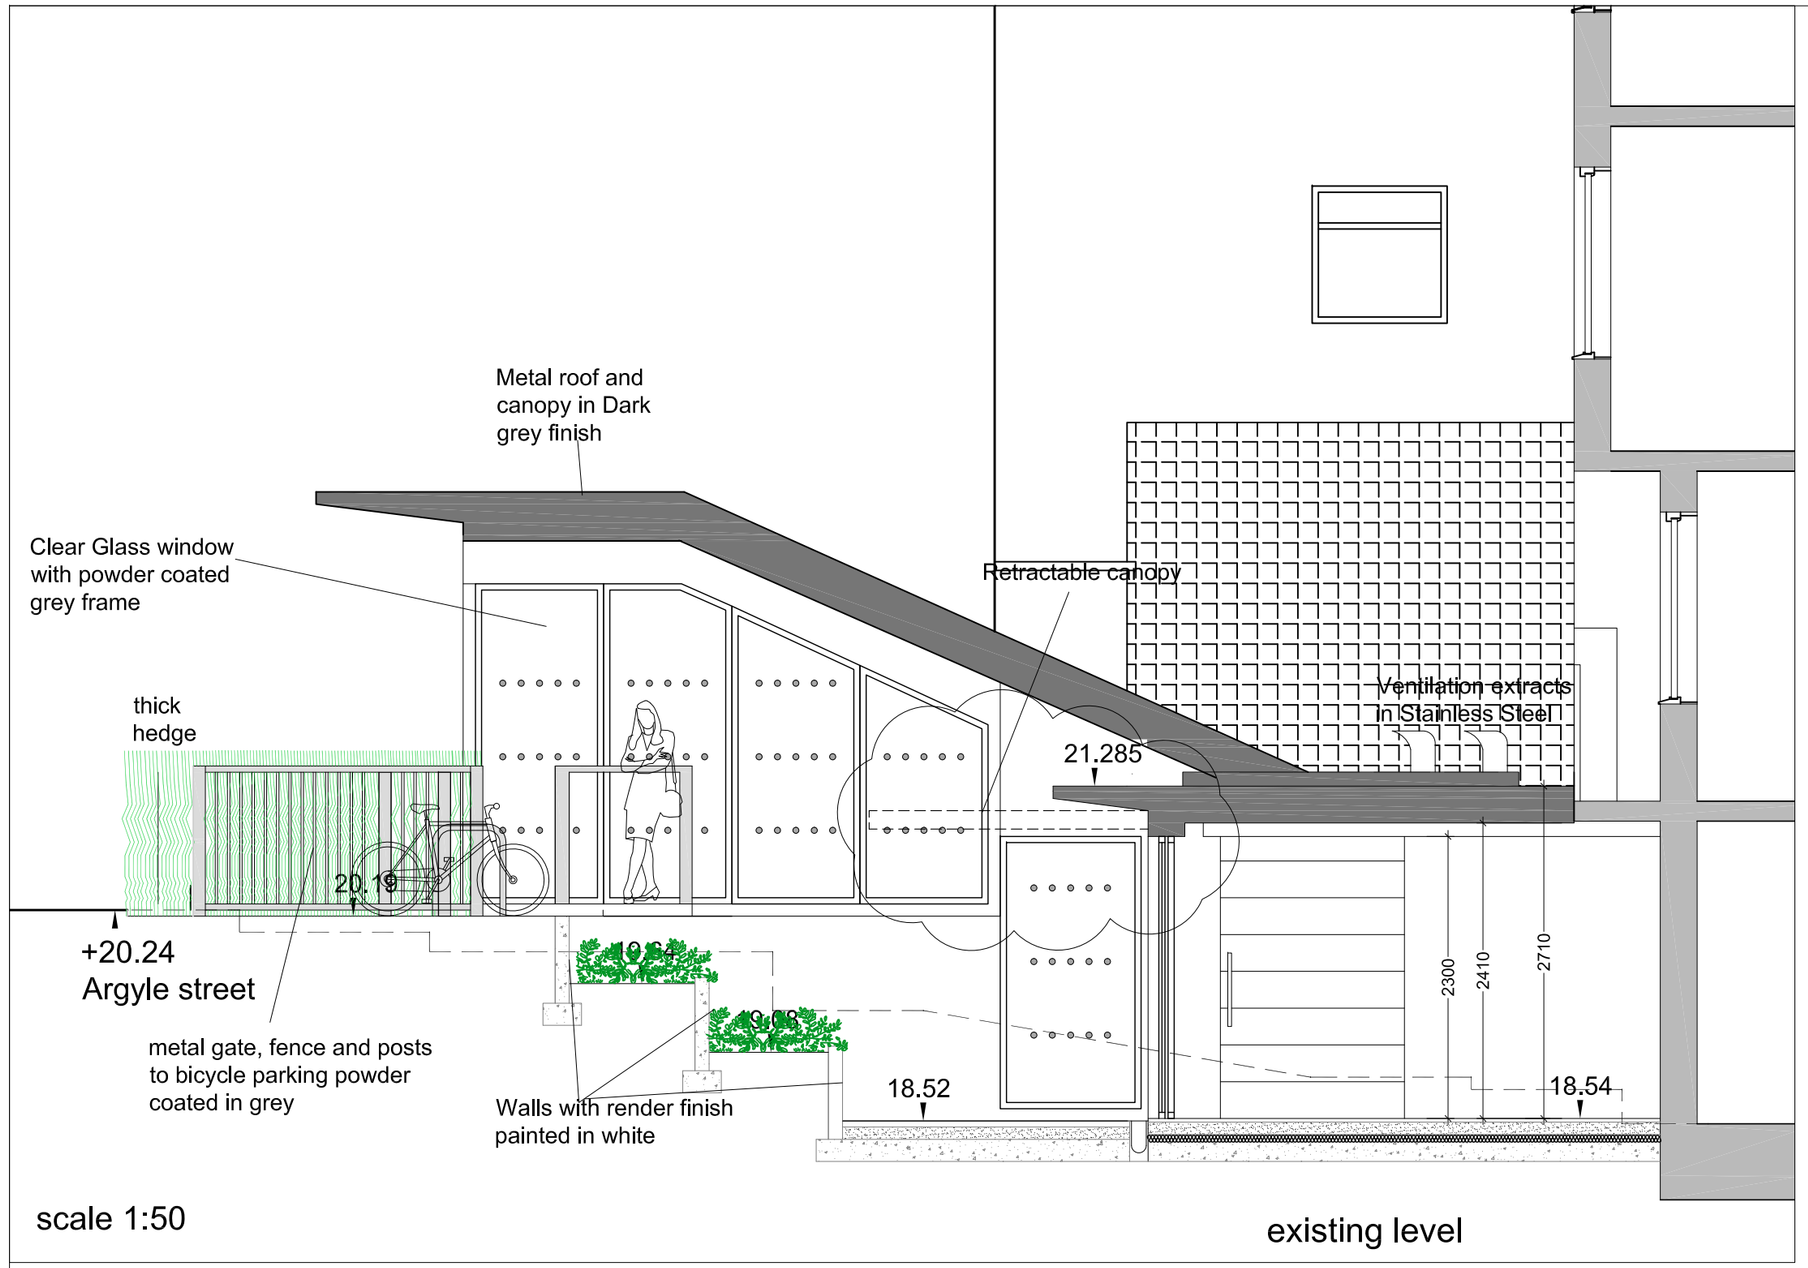

scale 1:50

existing level

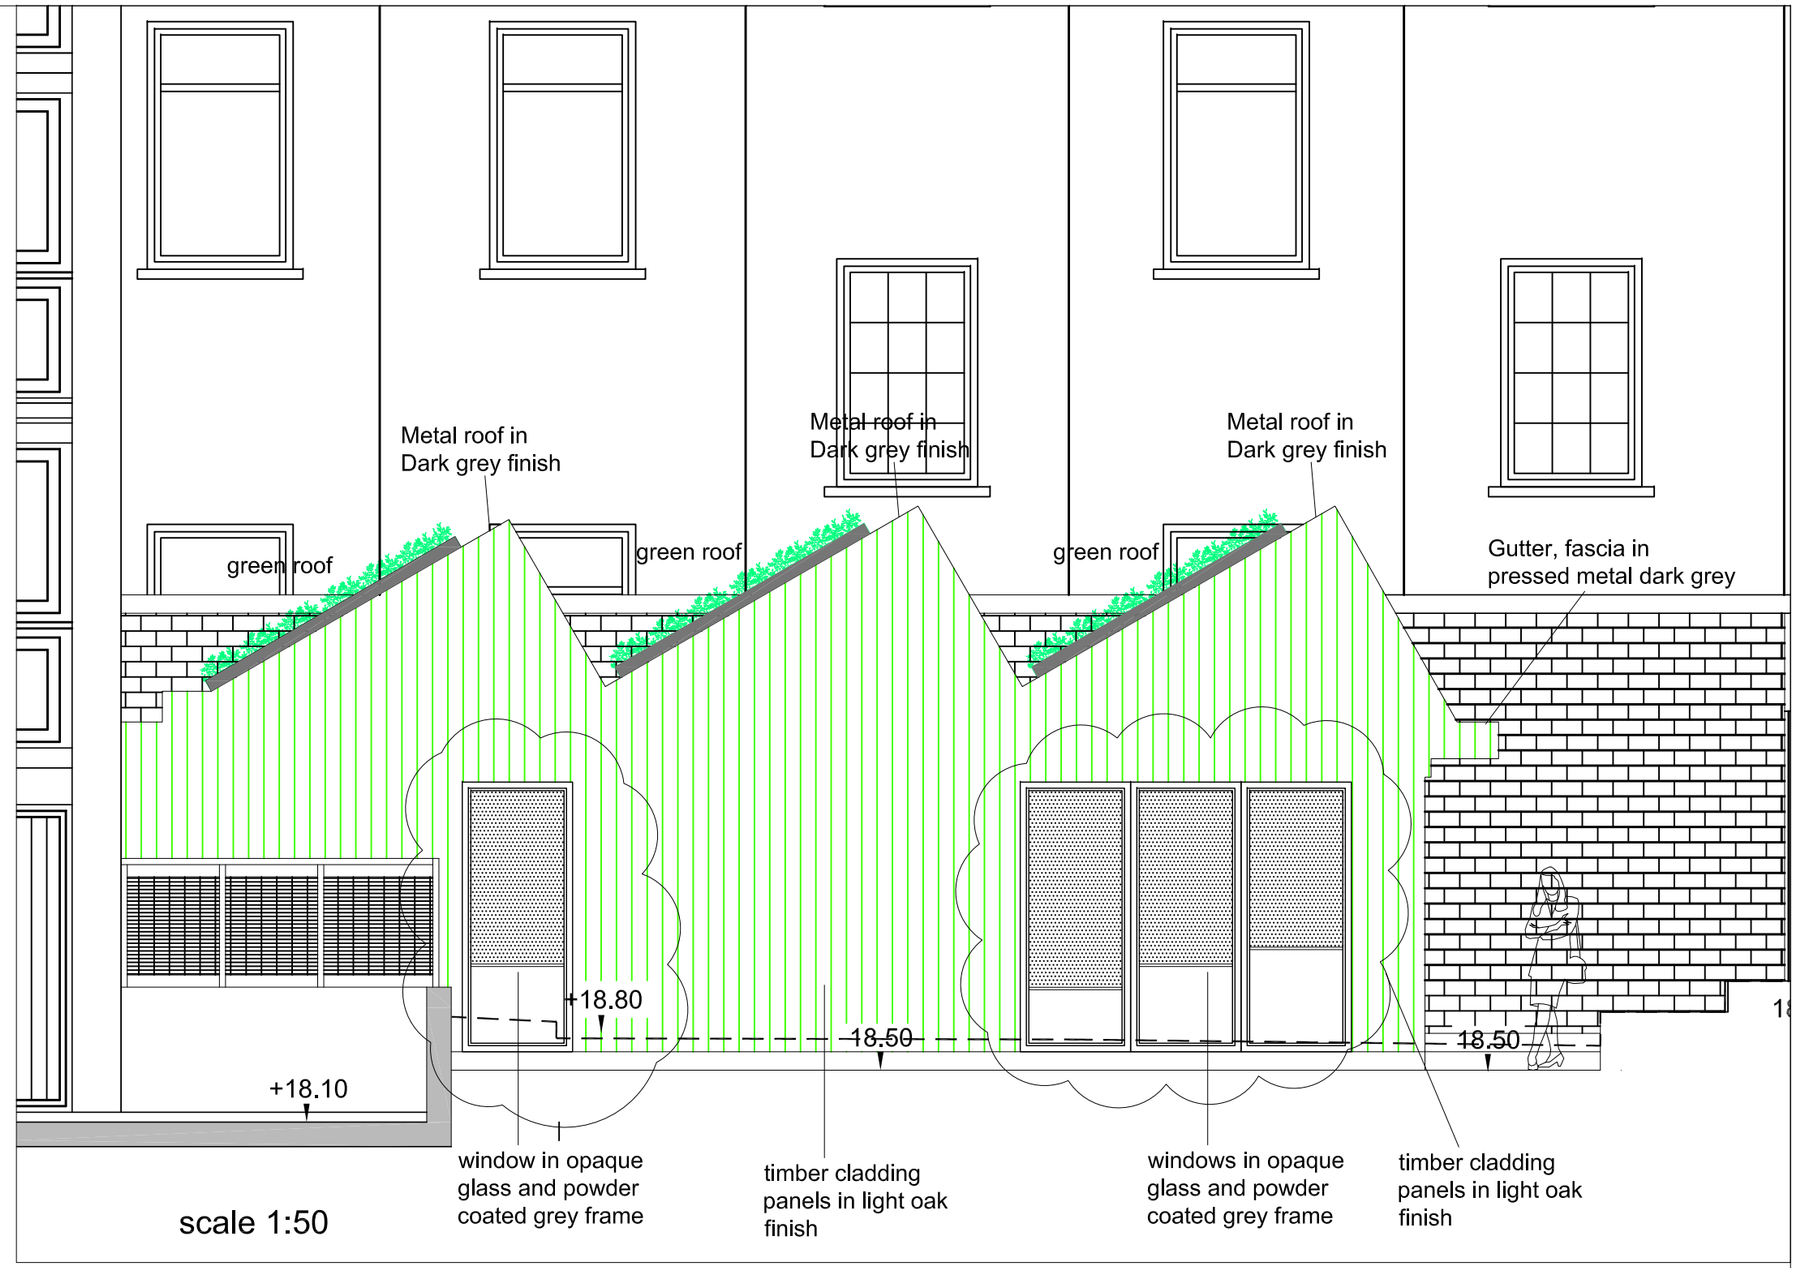

scale 1:50

0m 1m 2m 3m 4m 5m

Section BB as proposed

scale 1:100

Note:
This drawing may not be copied, reproduced or given to any third parties for any reason whatsoever without the written permission of Architects Network Ltd.
Please note this drawing is protected under Copyright and remains the property of Architects Network Ltd at all times.
All dimensions must be checked on site and not scaled from the drawing.
Proposals are subject to approvals by statutory authorities.
Drawings subject to full dimensioned site survey.
Building parameters taken from drawings provided.
Submit shop drawings for Architects Network Approval of General Arrangement before Fabrication.
Architects**Network** Ltd

C 28.02.2021 Windows changed to clear glass with privacy blinds
B 15.10.2020 Retractable canopy above cafe' sliding windows added
A 07.10.2020 Entrance and bicycle area changed. Fence behind hedge at front and and air ventilation ducts added

revision

Project KINGS CROSS COMMUNITY HUB

Drawing Title Section BB as proposed

Drawing No. 16L12AL05 Rev. C

Scale 1:100&50@A2 Date 24.07.2020 Drawn by SP CAD ref: 16L12PL01

Architects Network Ltd 15 Countess Road, London, NW5 2NS T 020 7209 1123 F 020 7209 1277 E design@architectsnetwork.co.uk

architectsnetwork