KEY:

- ▽ Floor Level
- △ Ceiling Level
- DP/VP Down/Vent Pipe
- Steelwork
- Drainage
- Boundary Line
- Wall Demolished
- Elevated Fabric Demolished
- Wall/Floor to be Removed
- Above
- New Structure/Insulation
- Joinery
- Free-standing furniture
- New Glazing
- CH 2750 Ceiling Height
- D01 Door Reference
- W01 Window Reference
- RL-1 Rooflight Referemce
- J1 Joinery Reference
- WT10 Build-Up Reference

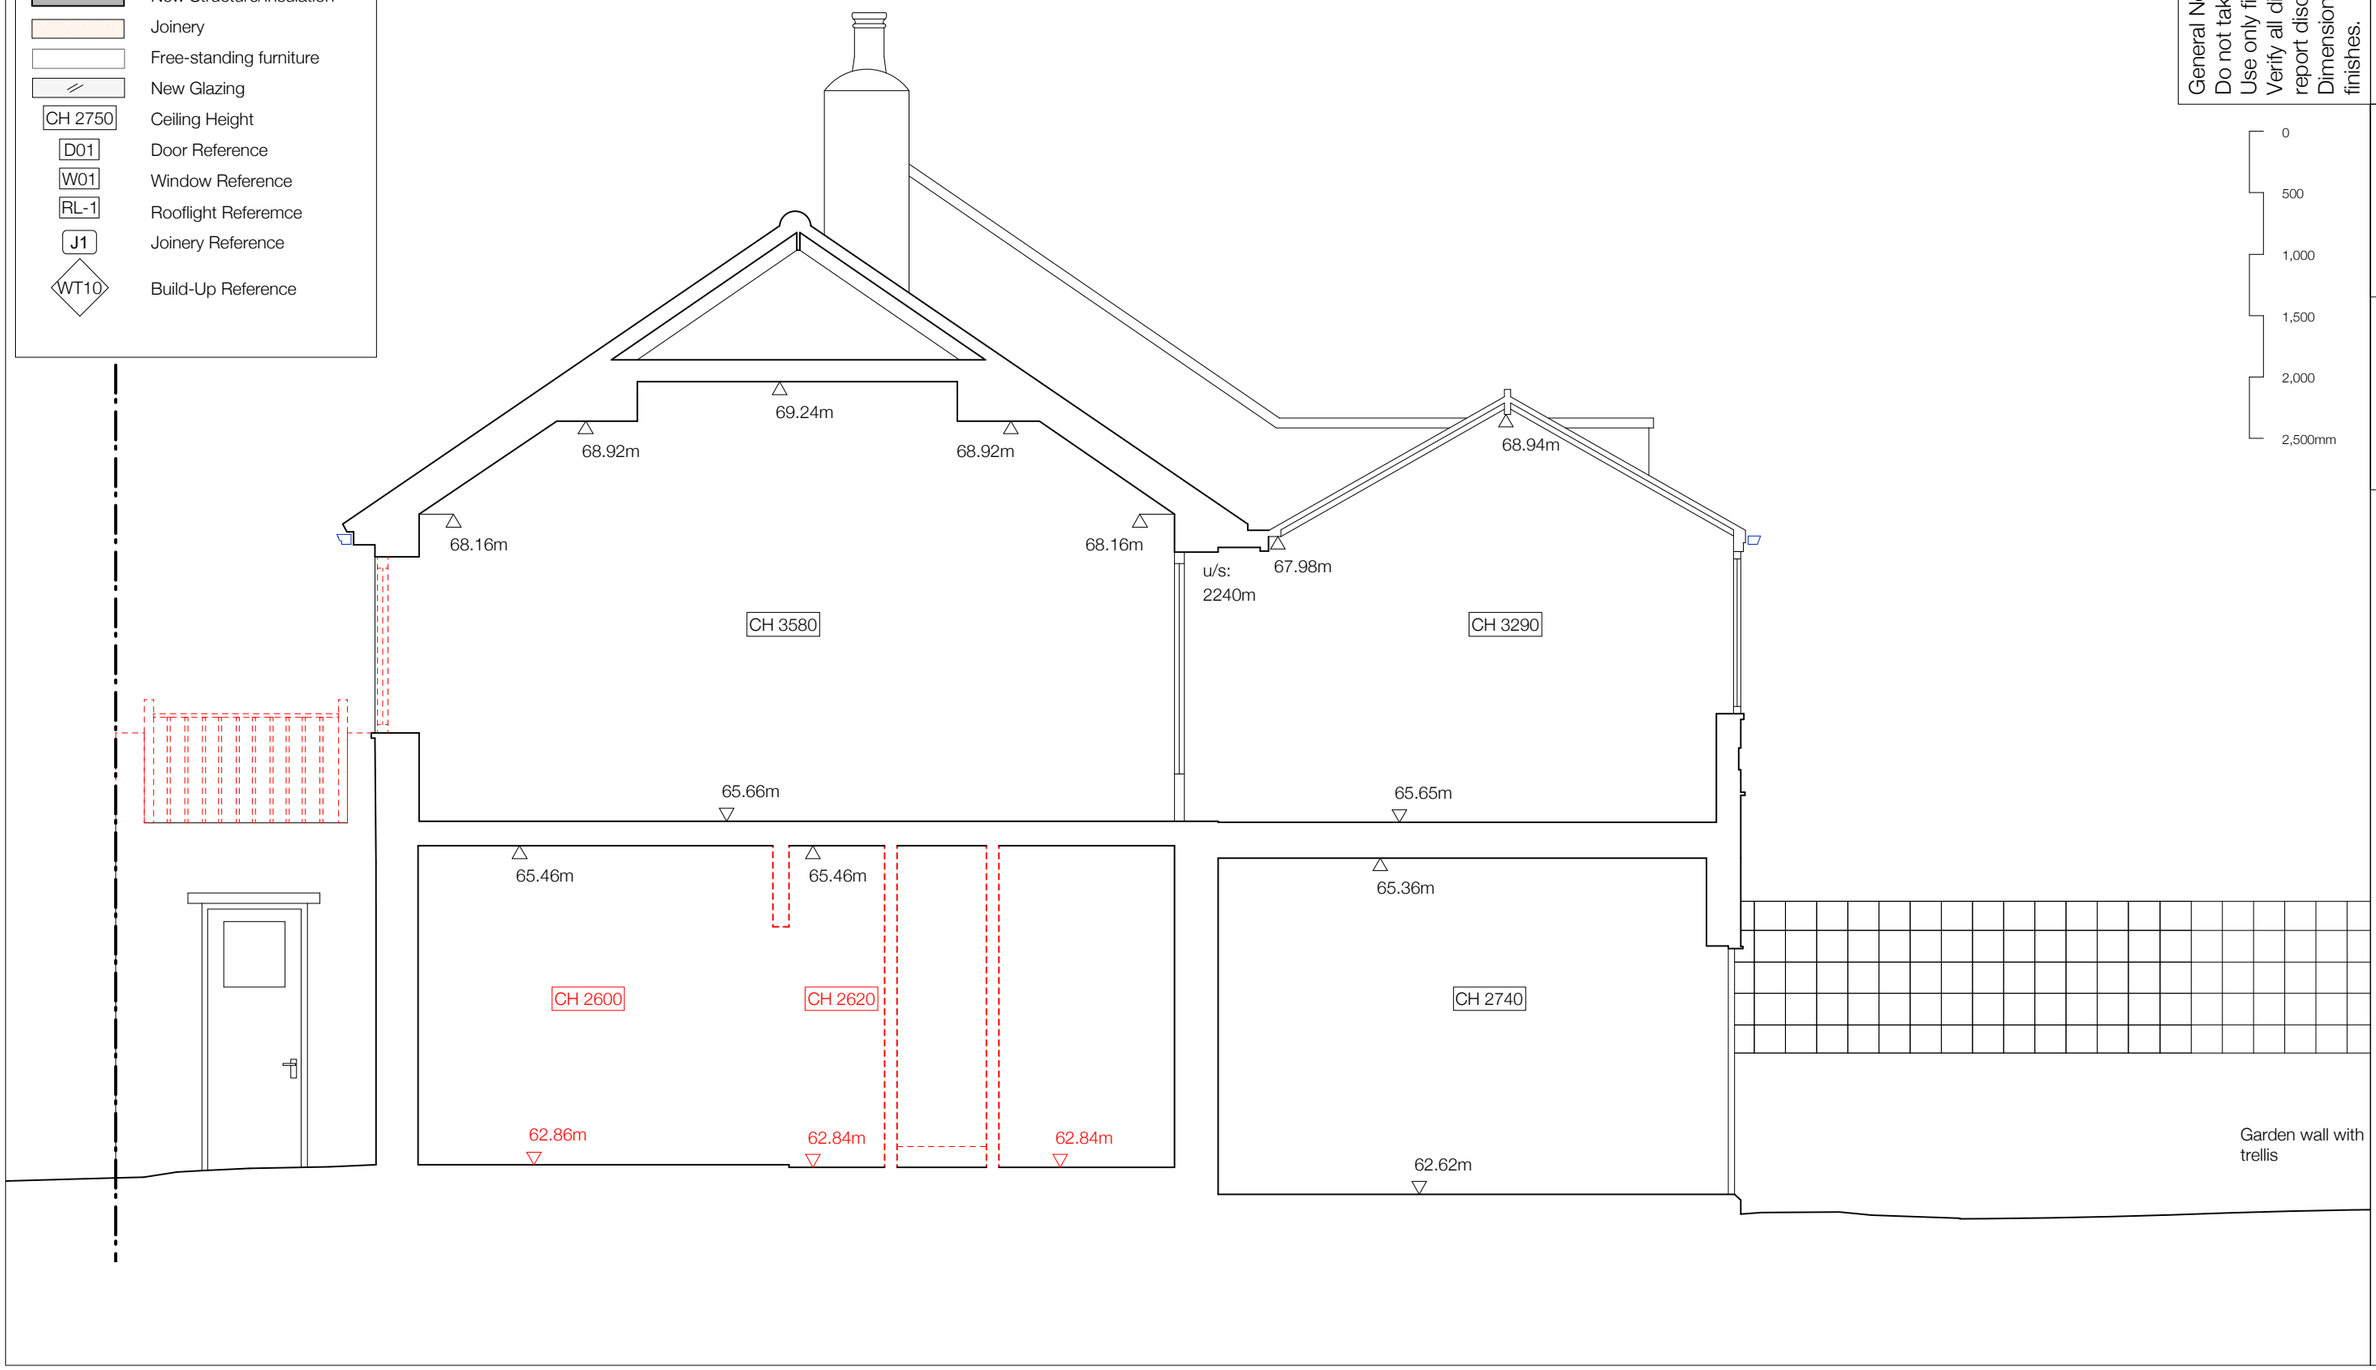

General Notes:-
Do not take measurements from drawing.
Use only figured dimensions.
Verify all dimensions and levels on site and report discrepancies to Employer.
Dimensions stated are measured from the finishes.

0
500
1,000
1,500
2,000
2,500mm

SANYA POLESCUK ARCHITECTS
8a BELSIZE COURT GARAGES LONDON NW3 5AJ
T:0207 431 8580 e-mail:enquiries@polescukarchitects.com

REV: PL2
NO: E321
DATE: 31 August 2021
PAPER: A3
SCALE: 1:50

TITLE: Section CC (existing with demolition shown)
PROJECT: 75 Belsize Lane, London NW3 5AU