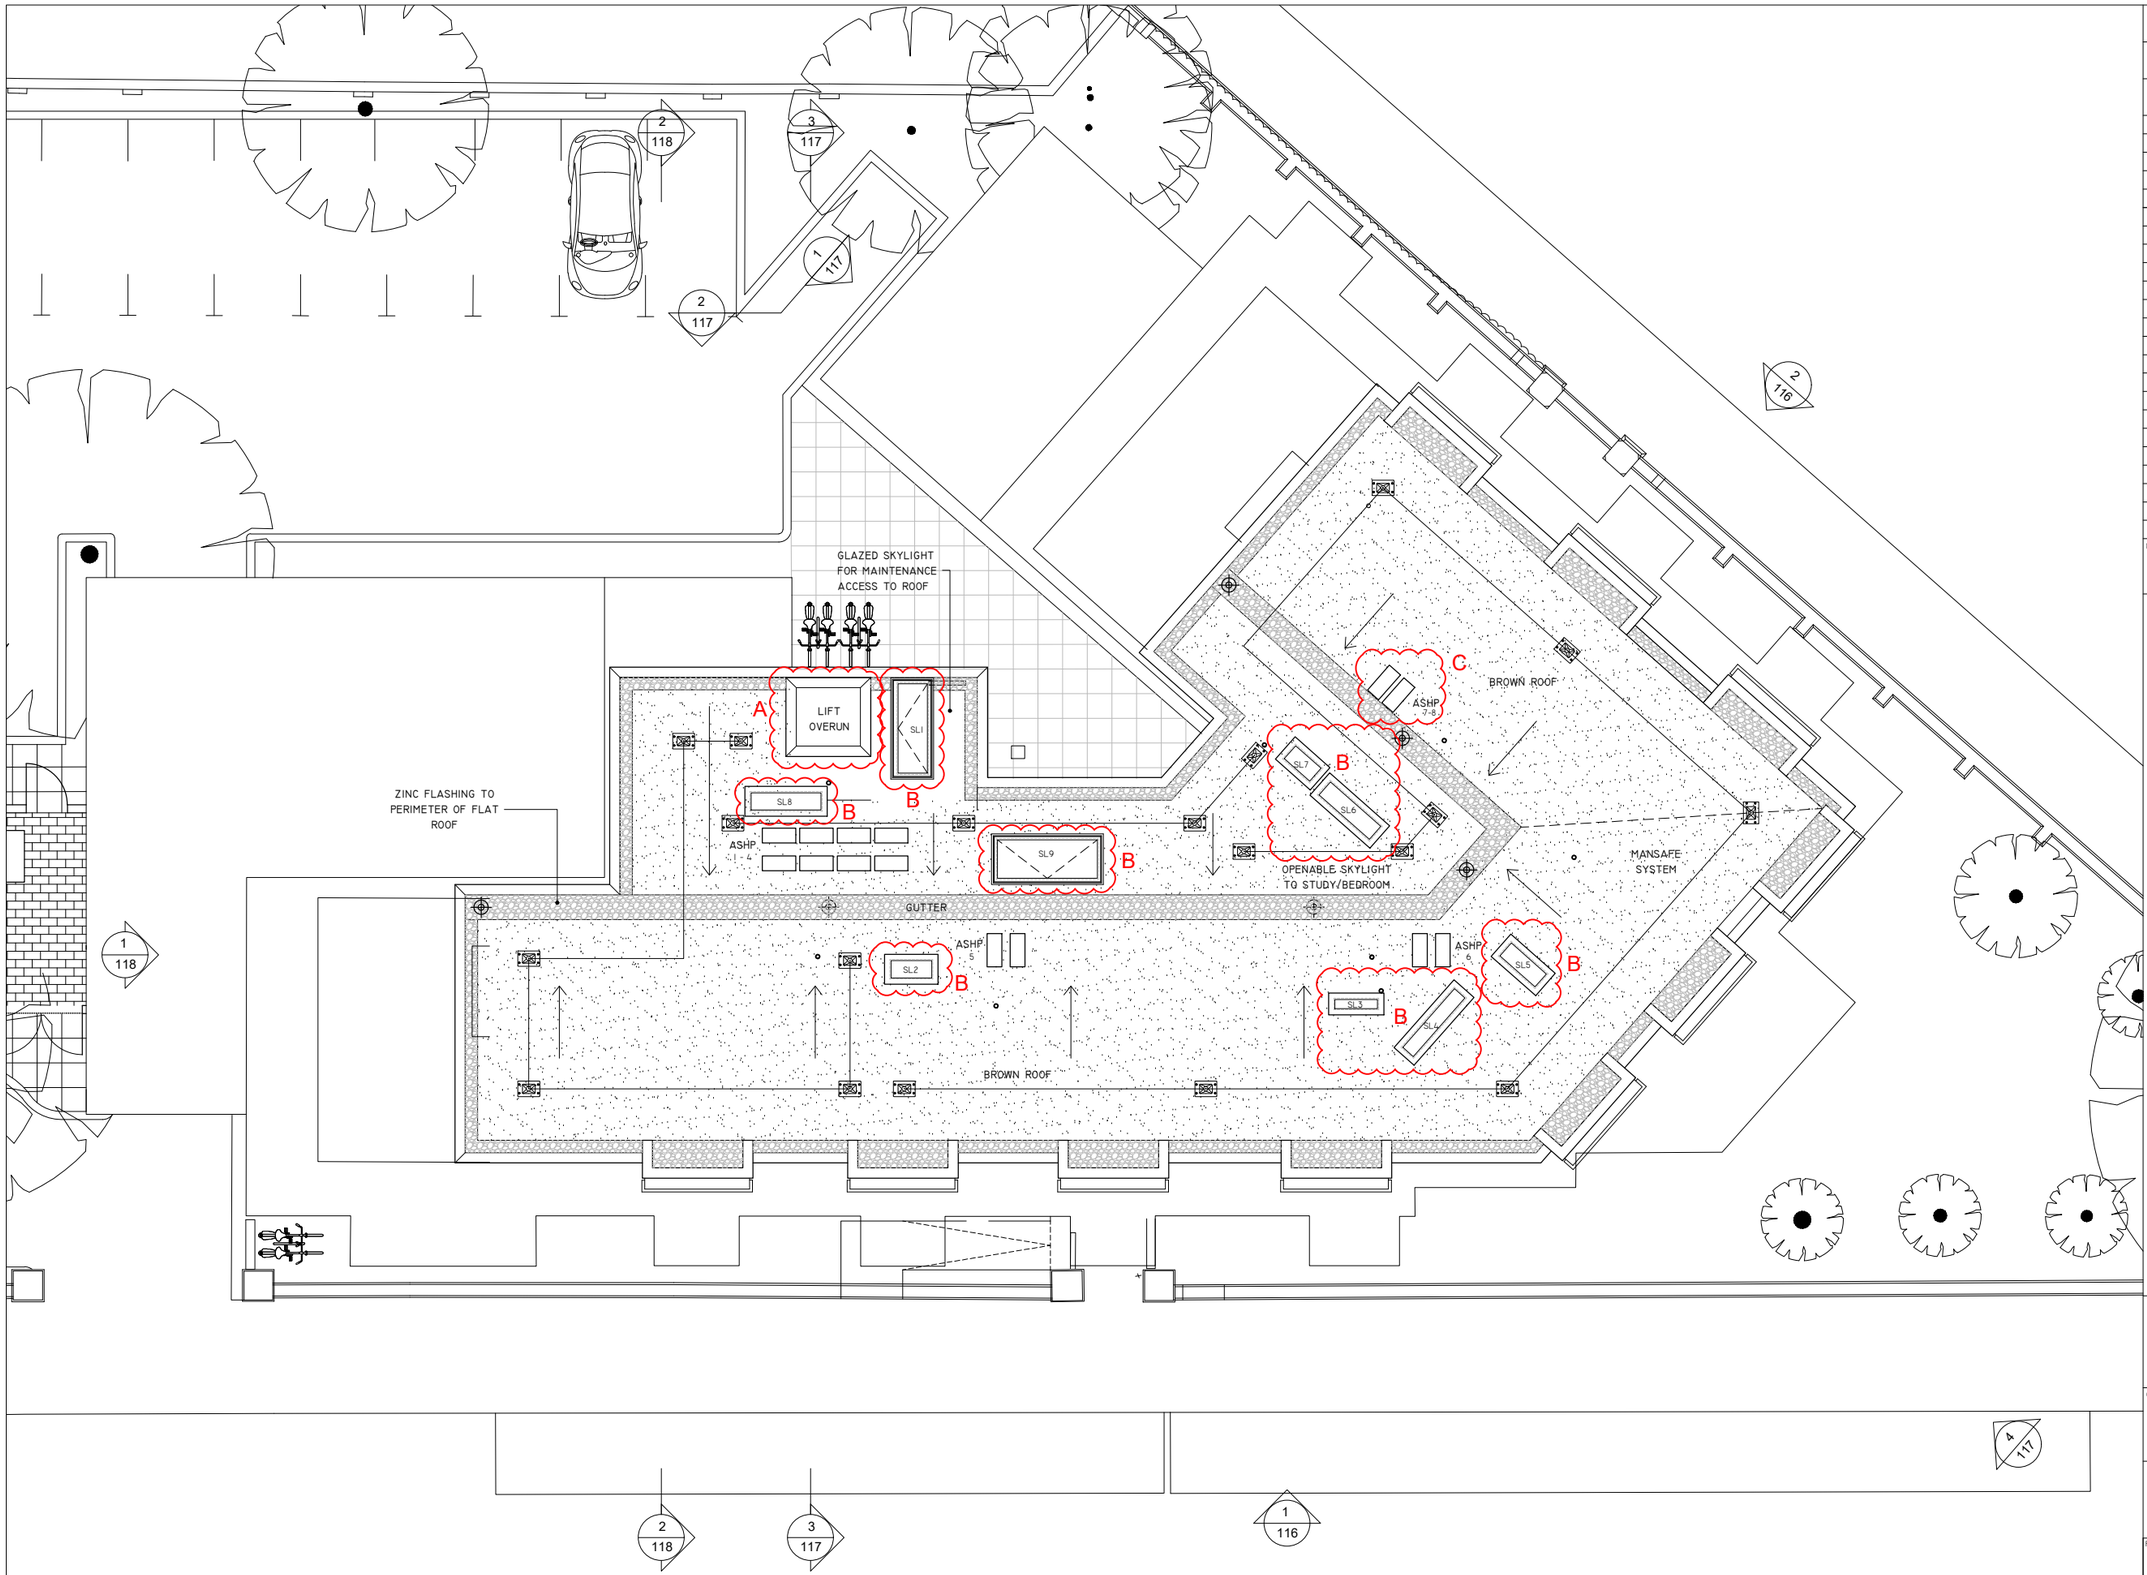

1 / 119 PROPOSED ROOF PLAN
1:150 @A3

REV.	DATE	DESCRIPTION
A	20.07.20	FACADE ALIGNED BAYS OMITTED
B	11.08.21	ADDITIONAL SKYLIGHT ADDED TO NEW APARTMENT LAYOUT

NOTES:

N

Amendments to approved drawings ref: 2020/4606/P

A - Lift shaft overun reduced in size
B - Amended rooflights to suit new bathrooms and en-suites to 6th floor layout
C - Additional ASHP to apartment 8

ECHLIN
3RD FLOOR,
NEWCOMBE HOUSE
45 NOTTING HILL GATE
LONDON W11 3LQ
+44 (0) 20 7349 9610
ECHLINLONDON.COM

CLIENT
OAKLEY SQUARE DEVELOPMENT LTD

NOTES:
1. DO NOT SCALE FROM THIS DRAWING - USE FIGURED DIMENSIONS ONLY.
2. TO BE READ IN CONJUNCTION WITH ALL OTHER CONSULTANTS / SPECIALISTS DRAWINGS. REPORT ANY DISCREPANCIES BEFORE AFFECTED WORK COMMENCES.
3. ALL SETTING OUT DIMENSIONS TO BE CHECKED ON SITE BY CONTRACTOR BEFORE WORK COMMENCES. ANY DISCREPANCIES TO BE REPORTED TO THE ARCHITECT. © ECHLIN 2015

PROJECT
OAKLEY SQUARE, NW1

DRAWING TITLE
Amended Proposed Roof Plan

STATUS
PLANNING

SCALE	JOB NUMBER	DRAWN BY	CHECKED
1:150 @A3	2106	SC	SC

DRAWING NO	DATE	REV
2115-PL-119	15.07.2018	B